FINAL SURVEY	BY	DATE
SURVEYED		
PLOTTED		
NOTE BOOK		
TEMPLATE		
AREAS		
AREAS CHECKED		
NO.		

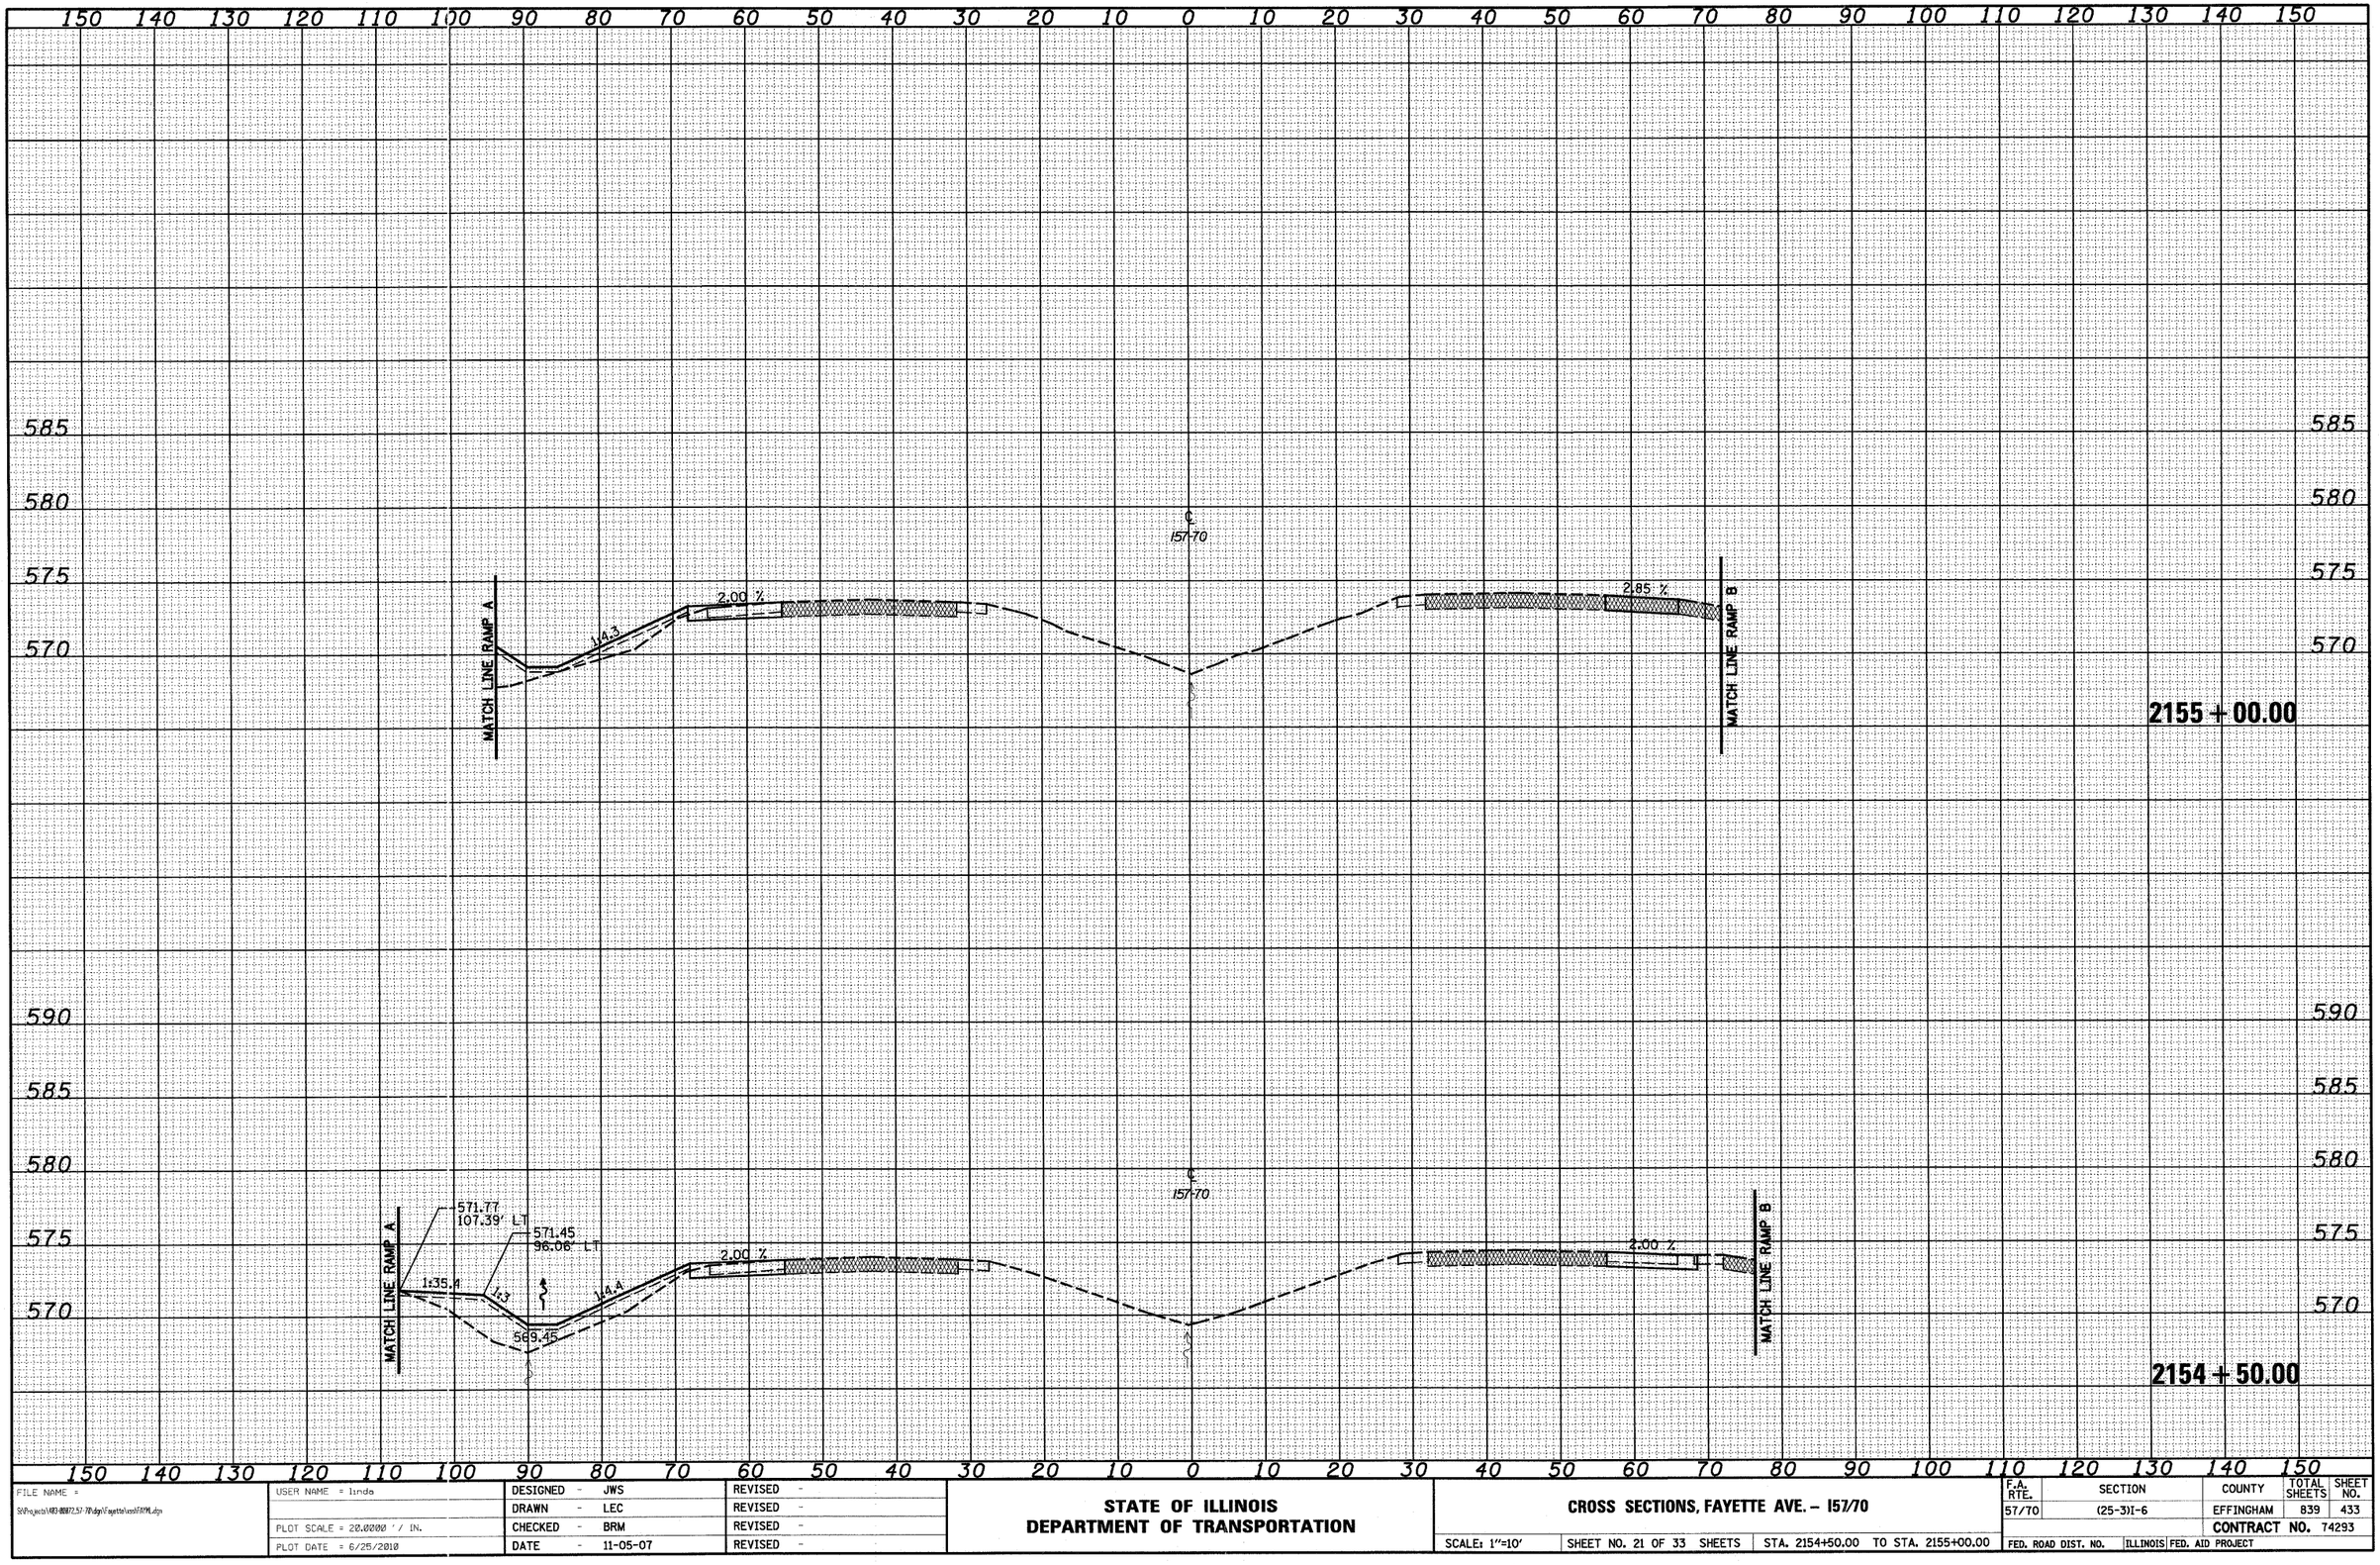

ORIGINAL SURVEY	BY	DATE
SURVEYED		
PLOTTED		
NOTE BOOK		
TEMPLATE		
AREAS		
AREAS CHECKED		
NO.		

FILE NAME = S:\Projects\1483-00872.57-70\dgn\Fayette\xs07070ML.dgn	USER NAME = linda	DESIGNED - JWS	REVISED -
		DRAWN - LEC	REVISED -
	PLOT SCALE = 20.0000 ' / IN.	CHECKED - BRM	REVISED -
	PLOT DATE = 6/25/2010	DATE - 11-05-07	REVISED -

STATE OF ILLINOIS
DEPARTMENT OF TRANSPORTATION

CROSS SECTIONS, FAYETTE AVE. – I57/70

SCALE: 1"=10' | SHEET NO. 21 OF 33 SHEETS | STA. 2154+50.00 TO STA. 2155+00.00

F.A. RTE.	SECTION	COUNTY	TOTAL SHEETS	SHEET NO.
57/70	(25-3)I-6	EFFINGHAM	839	433
		CONTRACT NO. 74293		
FED. ROAD DIST. NO.	ILLINOIS	FED. AID PROJECT		