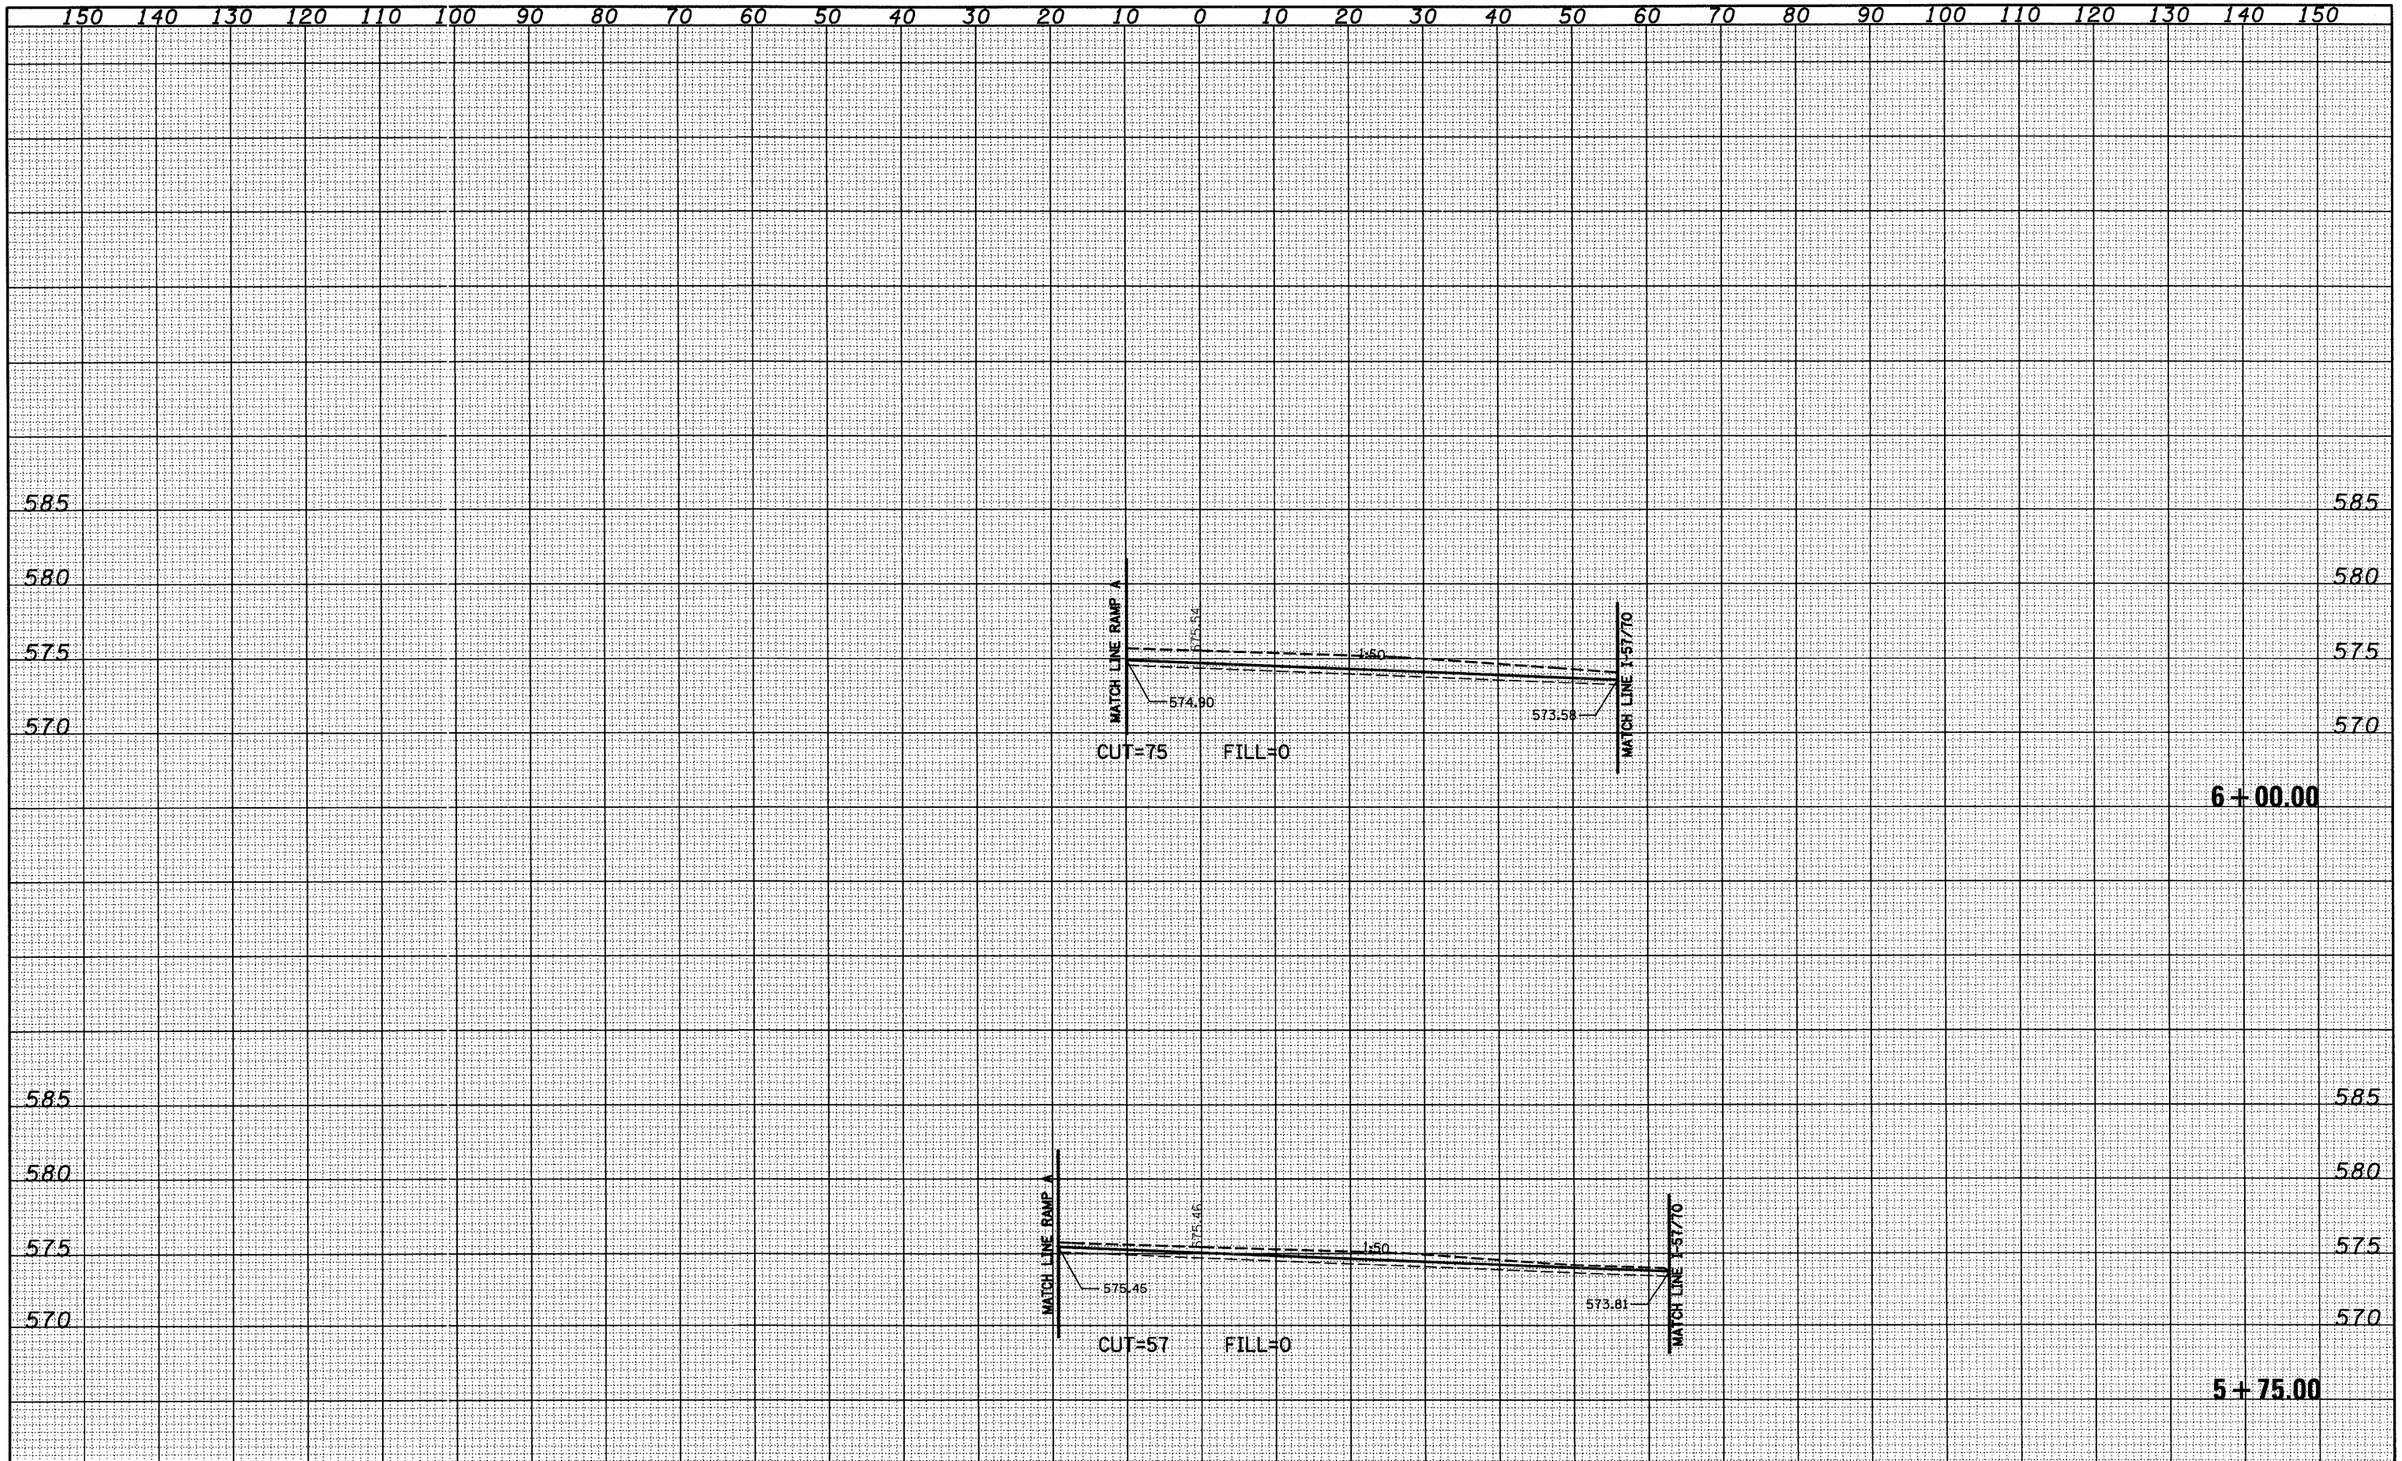


| FINAL SURVEY | BY | DATE |
|---|---|---|
| SURVEYED | | |
| PLOTTED | | |
| TEMPLATE | | |
| AREAS | | |
| AREAS CHECKED | | |
| NOTE BOOK | | |
| NO. | | |

| ORIGINAL SURVEY | BY | DATE |
|---|---|---|
| SURVEYED | | |
| PLOTTED | | |
| TEMPLATE | | |
| AREAS | | |
| AREAS CHECKED | | |
| NOTE BOOK | | |
| NO. | | |

| | | | |
|---|---|---|---|
| FILE NAME = S:\Projects\MBI-0007\2.57-70\dgn\Fayette\msMBF19RA.dgn | USER NAME = linda | DESIGNED - JWS | REVISED - |
| | | DRAWN - LEC | REVISED - |
| | PLOT SCALE = 20.0000 ' / IN. | CHECKED - BRM | REVISED - |
| | PLOT DATE = 6/24/2010 | DATE - 11-05-07 | REVISED - |

**STATE OF ILLINOIS**
**DEPARTMENT OF TRANSPORTATION**

**CROSS SECTIONS, INFIELD GRADING, FAYETTE AVE – RAMP A**

SCALE: 1"=10' | SHEET NO. 9 OF 10 SHEETS | STA. 5+75.00 TO STA. 6+00.00

| F.A. RTE. | SECTION | COUNTY | TOTAL SHEETS | SHEET NO. |
|---|---|---|---|---|
| 57/70 | (25-3)I-6 | EFFINGHAM | 839 | 469 |

CONTRACT NO. 74293

FED. ROAD DIST. NO. | ILLINOIS | FED. AID PROJECT