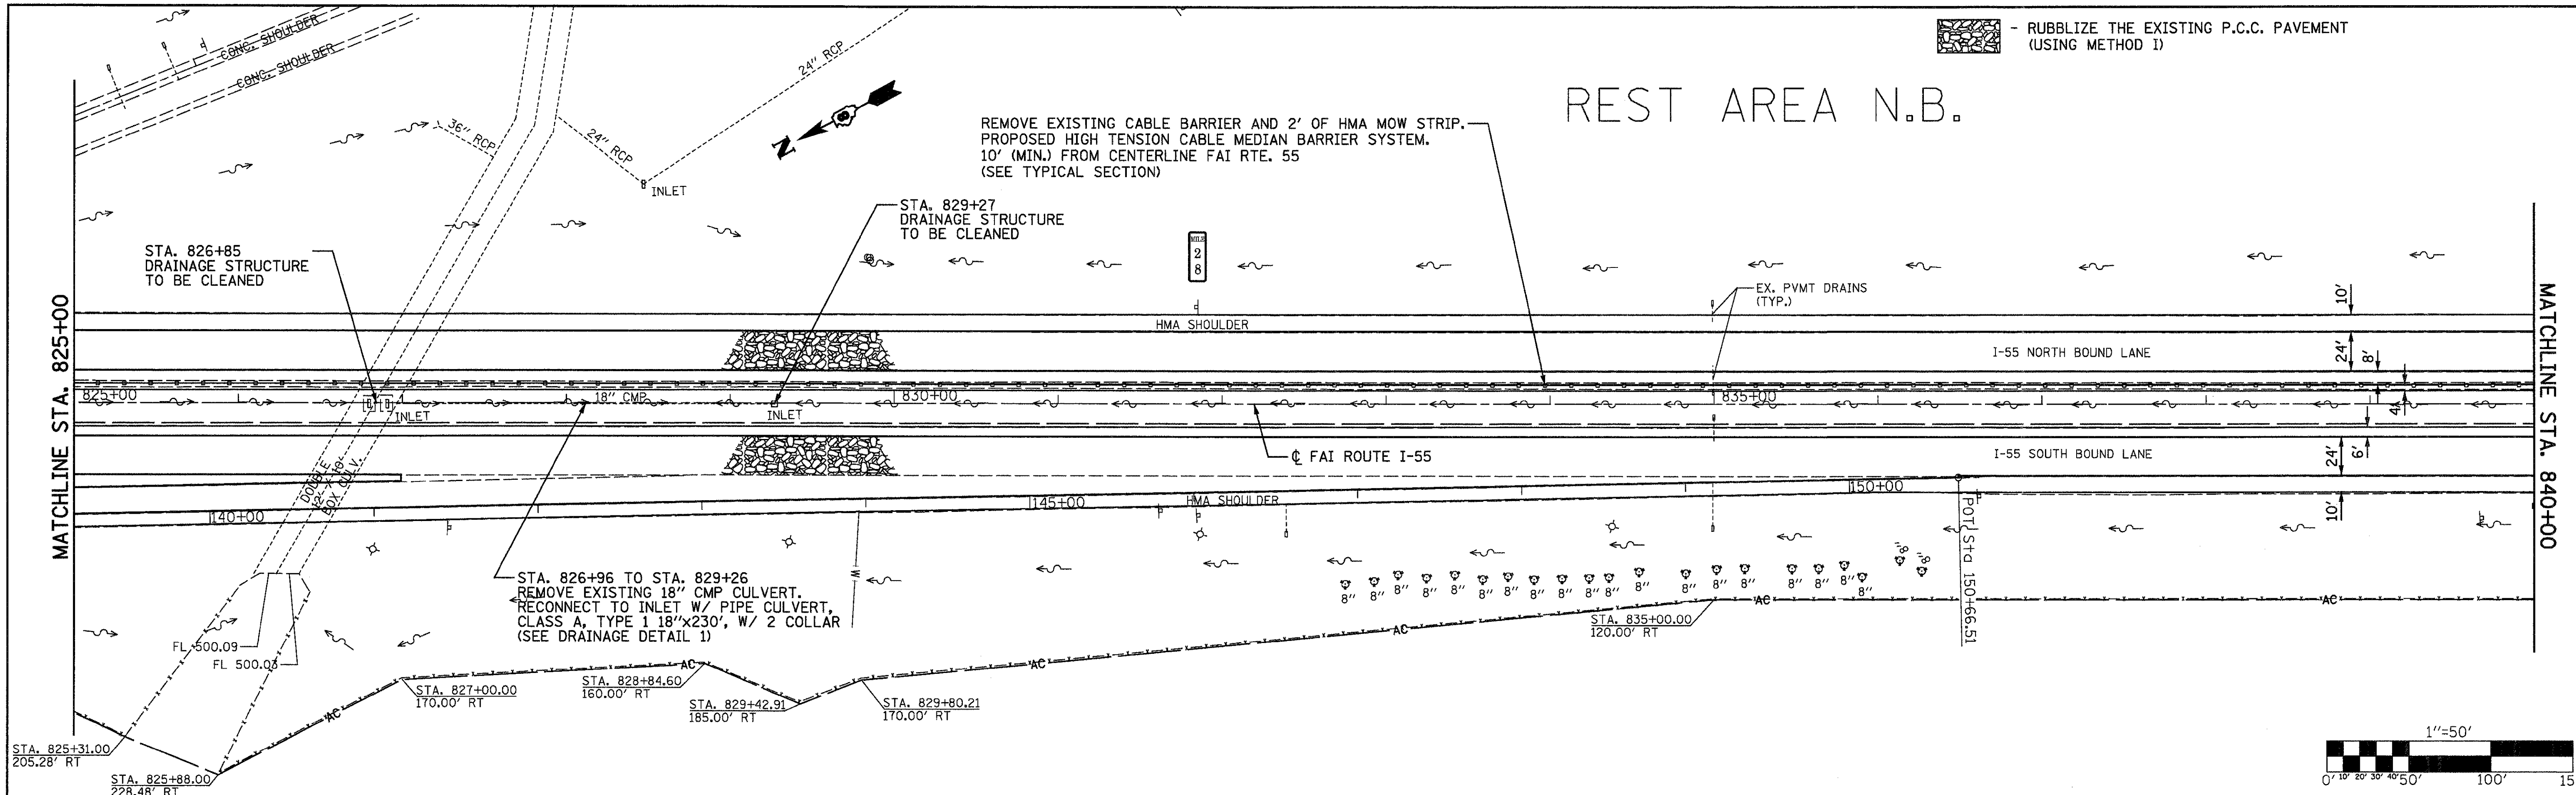

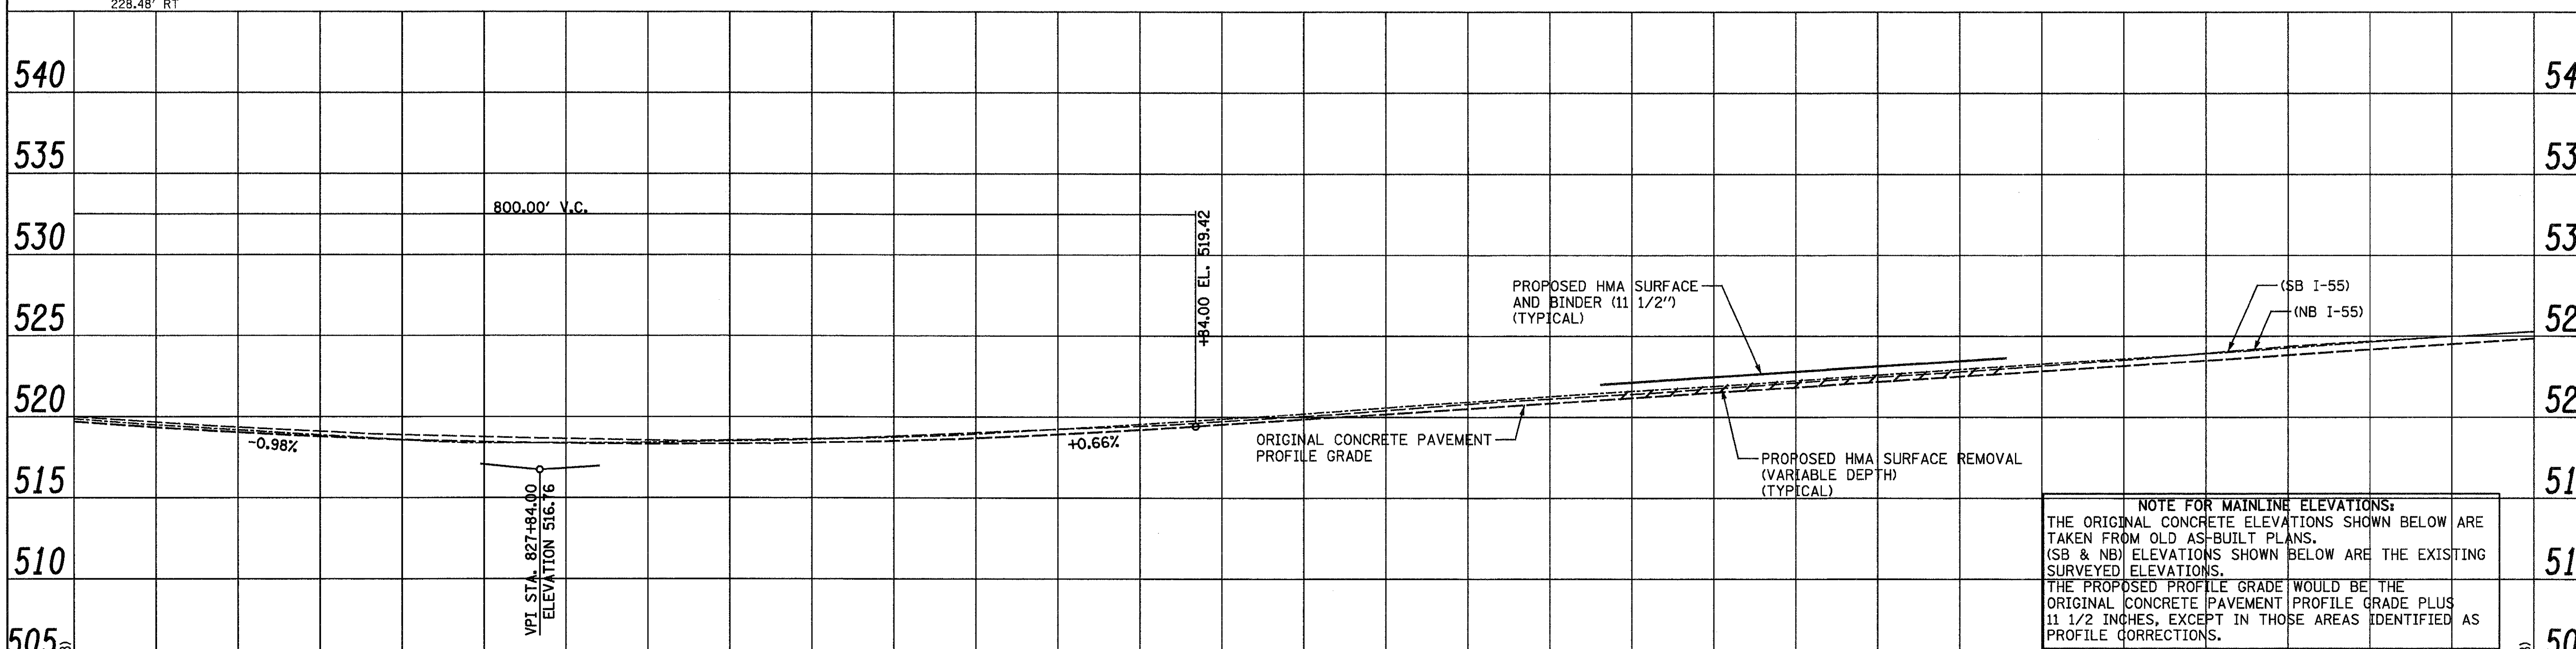

Station	(NB)	(SB)	(ORG. CONC.)
825+00	519.86	519.99	519.68
	519.49	519.66	519.34
826+00	519.18	519.35	519.04
	518.89	519.10	518.80
827+00	518.61	518.90	518.61
	518.40	518.78	518.47
828+00	518.41	518.67	518.38
	518.45	518.58	518.35
829+00	518.53	518.58	518.36
	518.63	518.67	518.43
830+00	518.78	518.83	518.54
	518.96	519.03	518.71
831+00	519.24	519.23	518.93
	519.54	519.43	519.20
832+00	519.87	519.72	519.52
	520.22	520.05	519.86
833+00	520.59	520.42	520.19
	520.94	520.81	520.52
834+00	521.28	521.13	520.85
	521.60	521.42	521.19
835+00	521.92	521.76	521.52
	522.25	522.13	521.85
836+00	522.61	522.47	522.18
	522.95	522.80	522.52
837+00	523.29	523.17	522.85
	523.62	523.54	523.18
838+00	523.93	523.95	523.51
	524.27	524.36	523.84
839+00	524.64	524.68	524.18
	524.98	524.98	524.51
840+00	525.30	525.28	524.84

FILE NAME = ...\cadd\D876C93-sht-plnprf1.dgn	USER NAME = SJS	DESIGNED -	REVISED -
Johnson, Depp & Quisenberry CONSULTING ENGINEERS Springfield, Illinois		DRAWN -	REVISED -
	PLOT SCALE = 50.0000 ' / IN.	CHECKED -	REVISED -
	PLOT DATE = 06/23/2010 15:33:06	DATE -	REVISED -

STATE OF ILLINOIS
DEPARTMENT OF TRANSPORTATION

FAI ROUTE 55 (I-55)

SCALE: 1"-50' | SHEET NO. OF SHEETS | STA. 825+00 TO STA. 840+00

F.A.I. RTE.	SECTION	COUNTY	TOTAL SHEETS	SHEET NO.
55	60-(1,2)RS-2	MADISON	156	48

CONTRACT NO. 76C93
ILLINOIS FED. AID PROJECT

PLAN: SURVEYED, PLOTTED, ALIGNMENT CHECKED, RT. OF WAY CHECKED, CADD FILE NAME, NOTE BOOK, NO., BY, DATE
PROFILE: SURVEYED, PLOTTED, GRADES CHECKED, B.M. NOTED, STRUCTURE NOTAT'NS CH'KD, NOTE BOOK, NO., BY, DATE