PLAN

SURVEYED
PLOTTED
ALIGNMENT CHECKED
AS BUILT REVISED
CADD FILE NAME

NOTE BOOK
NO.

DATE | BY

▨ - RUBBLIZE THE EXISTING P.C.C. PAVEMENT (USING METHOD I)

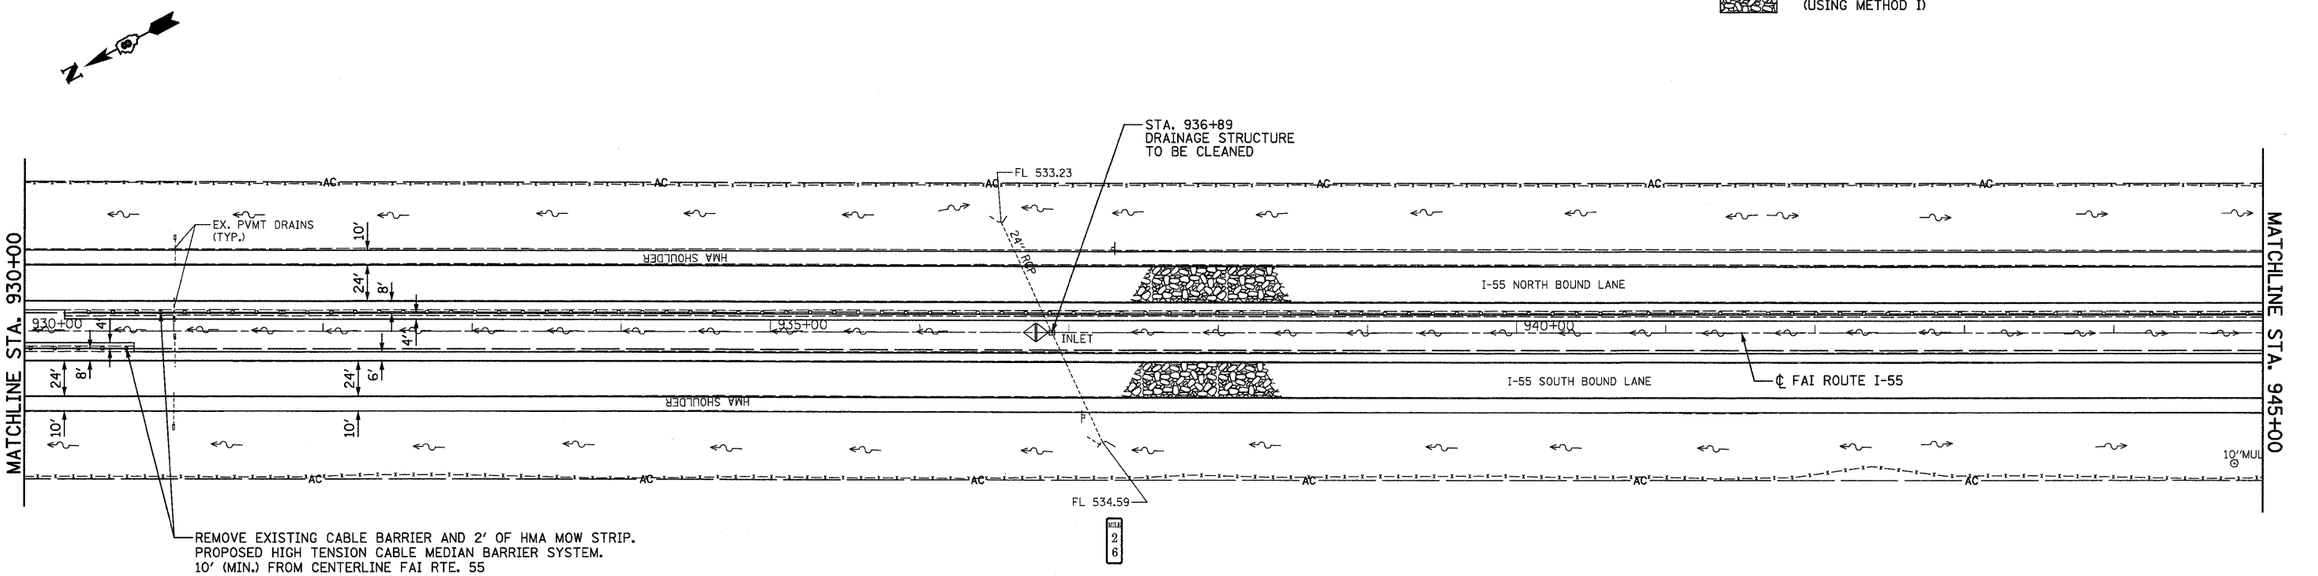

1"=50'
0' 10' 20' 30' 40' 50' 100' 150'

PROFILE

SURVEYED
PLOTTED
GRADES CHECKED
AS BUILT REVISED
STRUCTURE NO(S).

NOTE BOOK
NO.

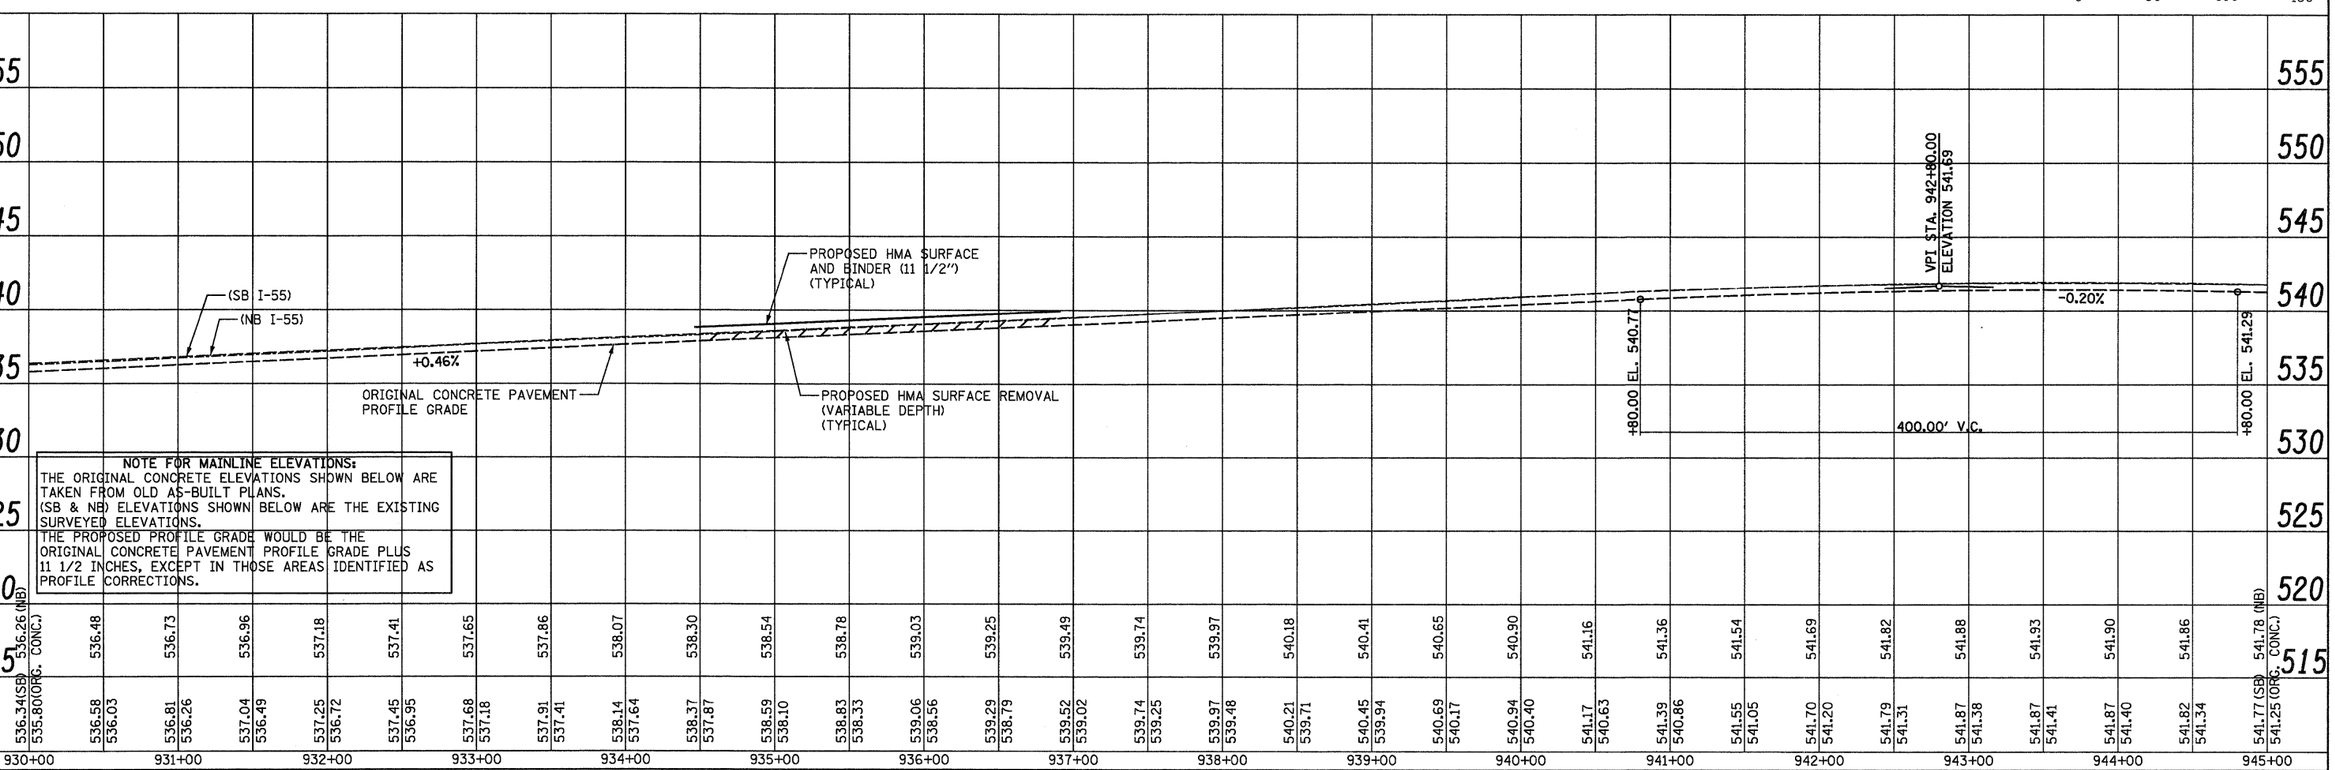

NOTE FOR MAINLINE ELEVATIONS:
THE ORIGINAL CONCRETE ELEVATIONS SHOWN BELOW ARE TAKEN FROM OLD AS-BUILT PLANS.
(SB & NB) ELEVATIONS SHOWN BELOW ARE THE EXISTING SURVEYED ELEVATIONS.
THE PROPOSED PROFILE GRADE WOULD BE THE ORIGINAL CONCRETE PAVEMENT PROFILE GRADE PLUS 11 1/2 INCHES, EXCEPT IN THOSE AREAS IDENTIFIED AS PROFILE CORRECTIONS.

| | | |