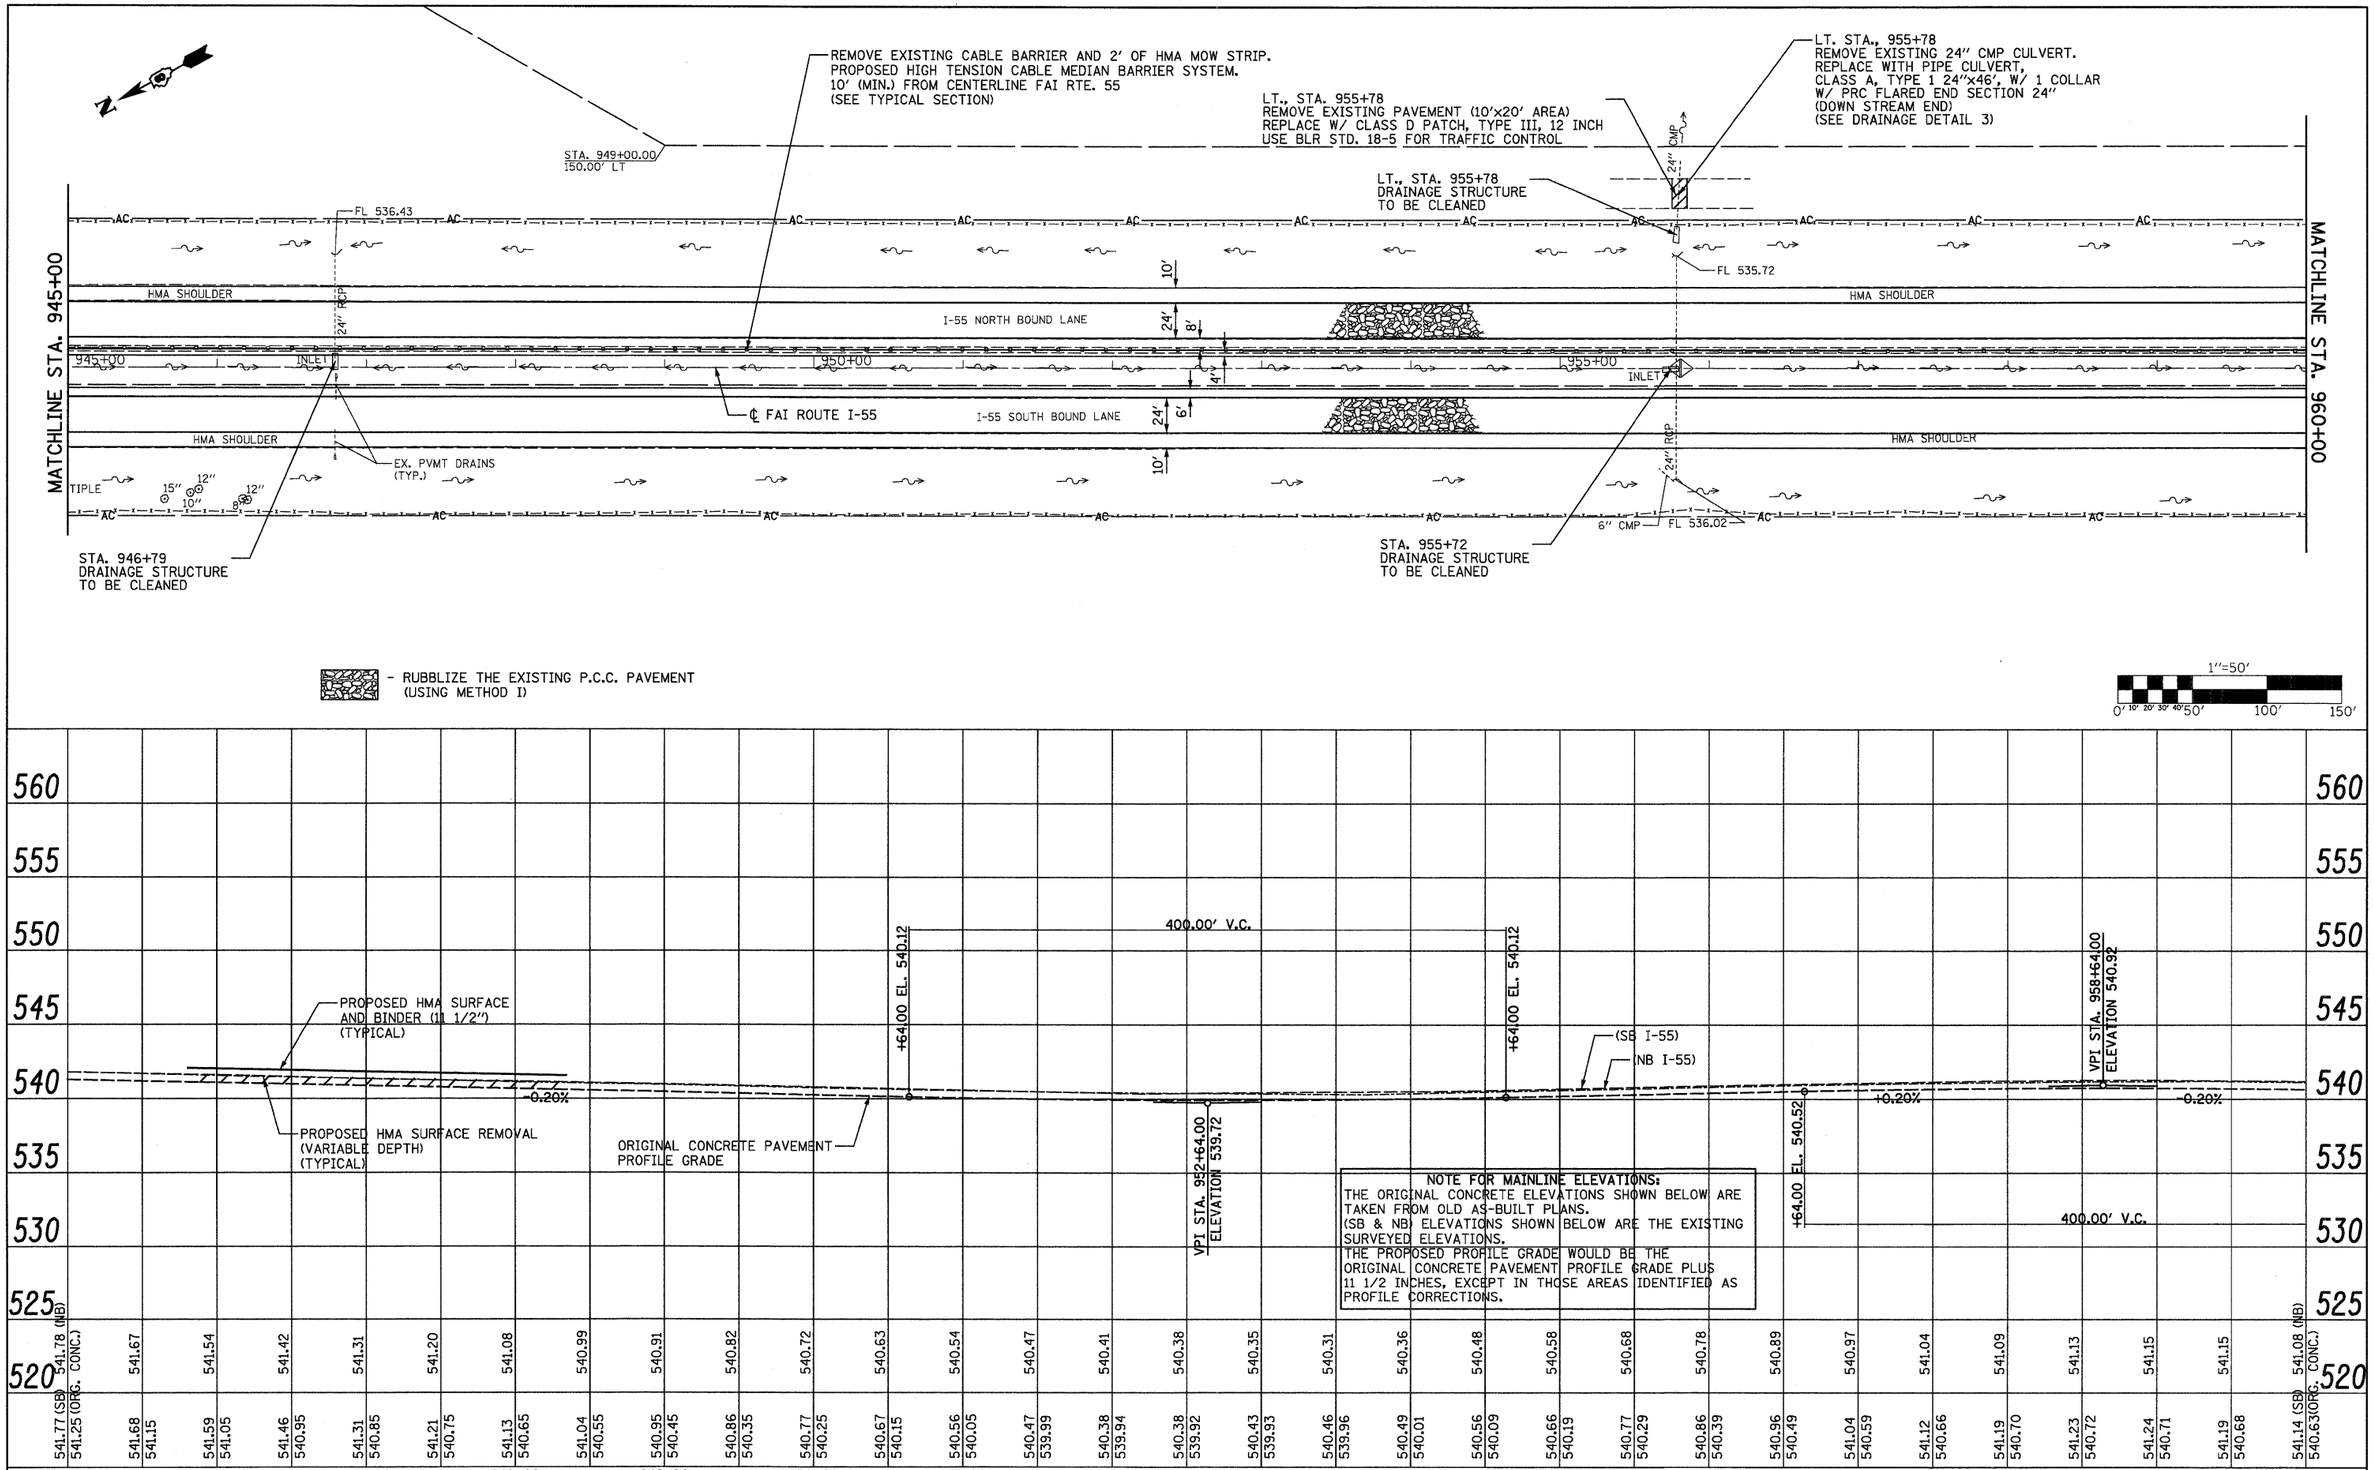

PLAN	BY	DATE
SURVEYED		
PLOTTED		
ALIGNMENT CHECKED		
ALL MATTERS INCORPORATED		
CADD FILE NAME		
NOTE BOOK NO.		

PROFILE	BY	DATE
SURVEYED		
PLOTTED		
GRADES CHECKED		
ALL MATTERS		
STRUCTURE NOTATNS CHKD		
NOTE BOOK NO.		

FILE NAME = ...\cadd\D876C93-sht-plnprf1.dgn	USER NAME = SJS	DESIGNED -	REVISED -
Johnson, Depp & Quisenberry CONSULTING ENGINEERS Springfield, Illinois		DRAWN -	REVISED -
	PLOT SCALE = 50.0000 ' / IN.	CHECKED -	REVISED -
	PLOT DATE = 06/23/2010 15:33:13	DATE -	REVISED -

STATE OF ILLINOIS
DEPARTMENT OF TRANSPORTATION

FAI ROUTE 55 (I-55)

SCALE: 1"=50' | SHEET NO. OF SHEETS | STA. 945+00 TO STA. 960+00

F.A.I. RTE.	SECTION	COUNTY	TOTAL SHEETS	SHEET NO.
55	60-(1,2)RS-2	MADISON	156	56
		CONTRACT NO. 76C93		
	ILLINOIS	FED. AID PROJECT		