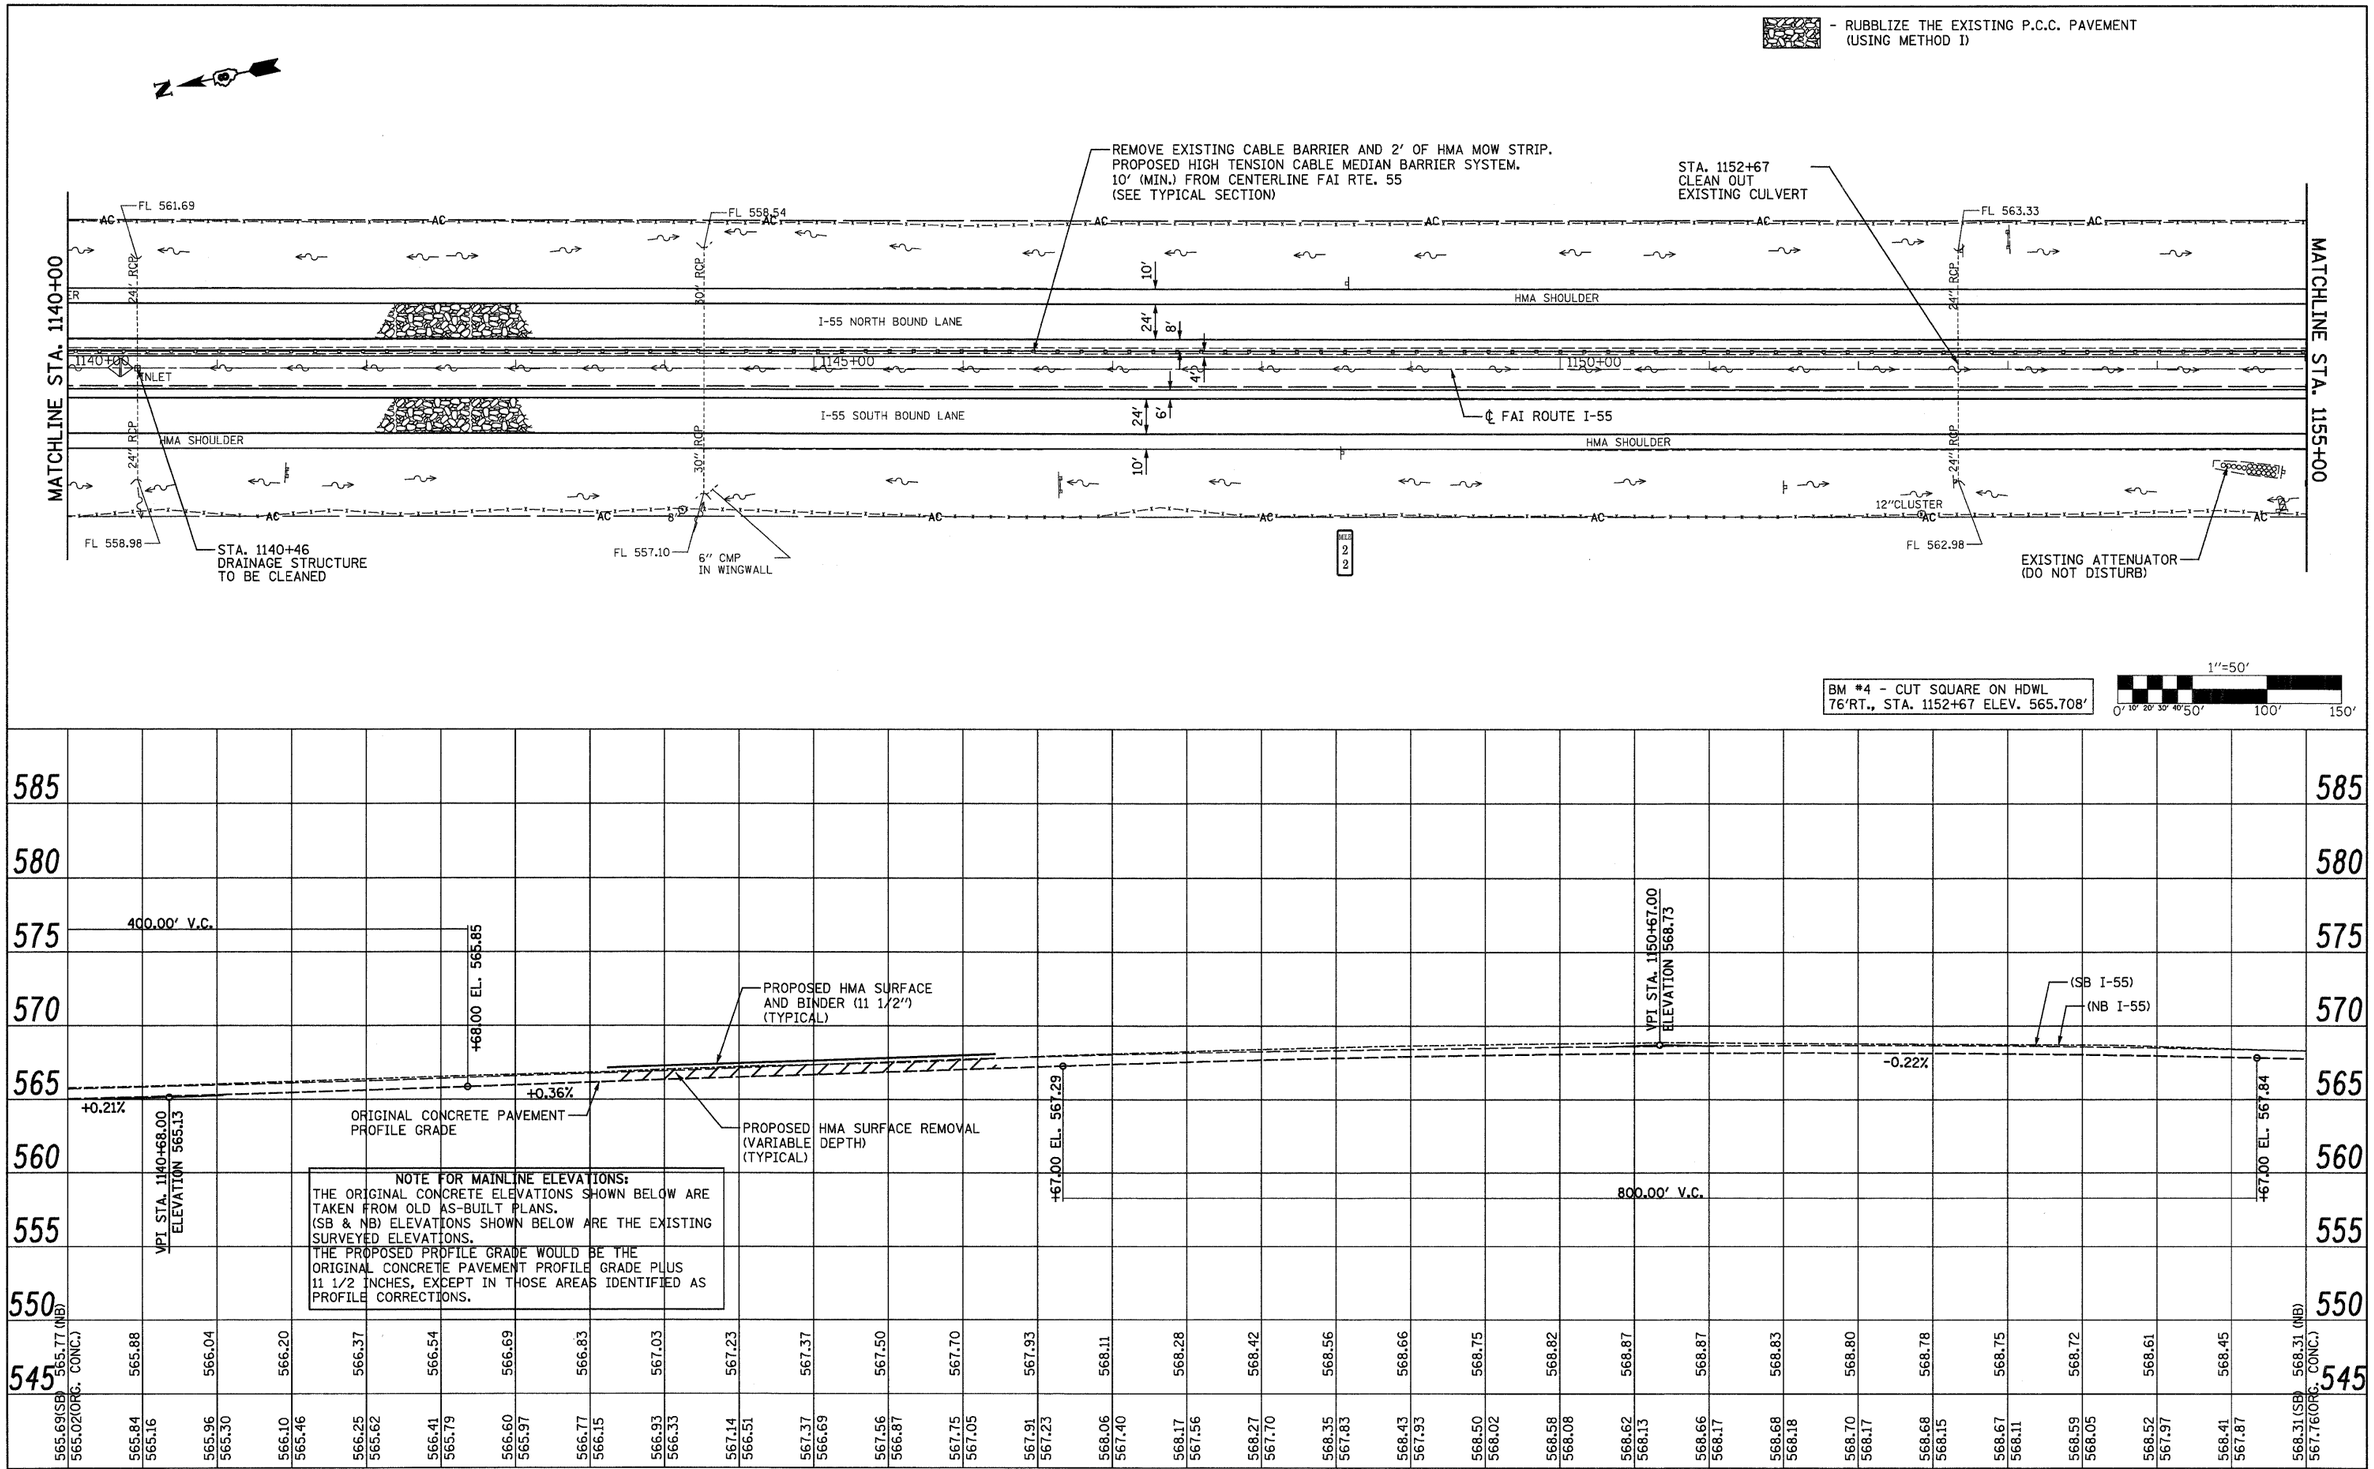

PLAN: SURVEYED / PLOTTED / ALIGNMENT CHECKED / RT. OF WAY CHECKED / CADD FILE NAME / NOTE BOOK NO. / BY / DATE

PROFILE: SURVEYED / PLOTTED / GRADES CHECKED / B.M. NOTED / STRUCTURE NOTATYNS CHKD / NOTE BOOK NO. / BY / DATE

FILE NAME = ...\cadd\D876C93-sht-plnprfl.dgn	USER NAME = SJS	DESIGNED -	REVISED -	STATE OF ILLINOIS DEPARTMENT OF TRANSPORTATION	FAI ROUTE 55 (I-55)
Johnson, Depp & Quisenberry CONSULTING ENGINEERS Springfield, Illinois		DRAWN -	REVISED -		
	PLOT SCALE = 50.0000 ' / IN.	CHECKED -	REVISED -		
	PLOT DATE = 06/23/2010 15:33:25	DATE -	REVISED -		SCALE: 1"-50' SHEET NO. OF SHEETS STA. 1140+00 TO STA. 1155+00

F.A.I. RTE.	SECTION	COUNTY	TOTAL SHEETS	SHEET NO.
55	60-(1,2)RS-2	MADISON	156	69
		CONTRACT NO. 76C93		
		ILLINOIS FED. AID PROJECT		