PLAN

DATE	BY	
		SURVEYED
		PLOTTED
		ALIGNMENT CHECKED
		ALL DIM. VERIFIED
		CADD FILE NAME

NOTE BOOK
NO.

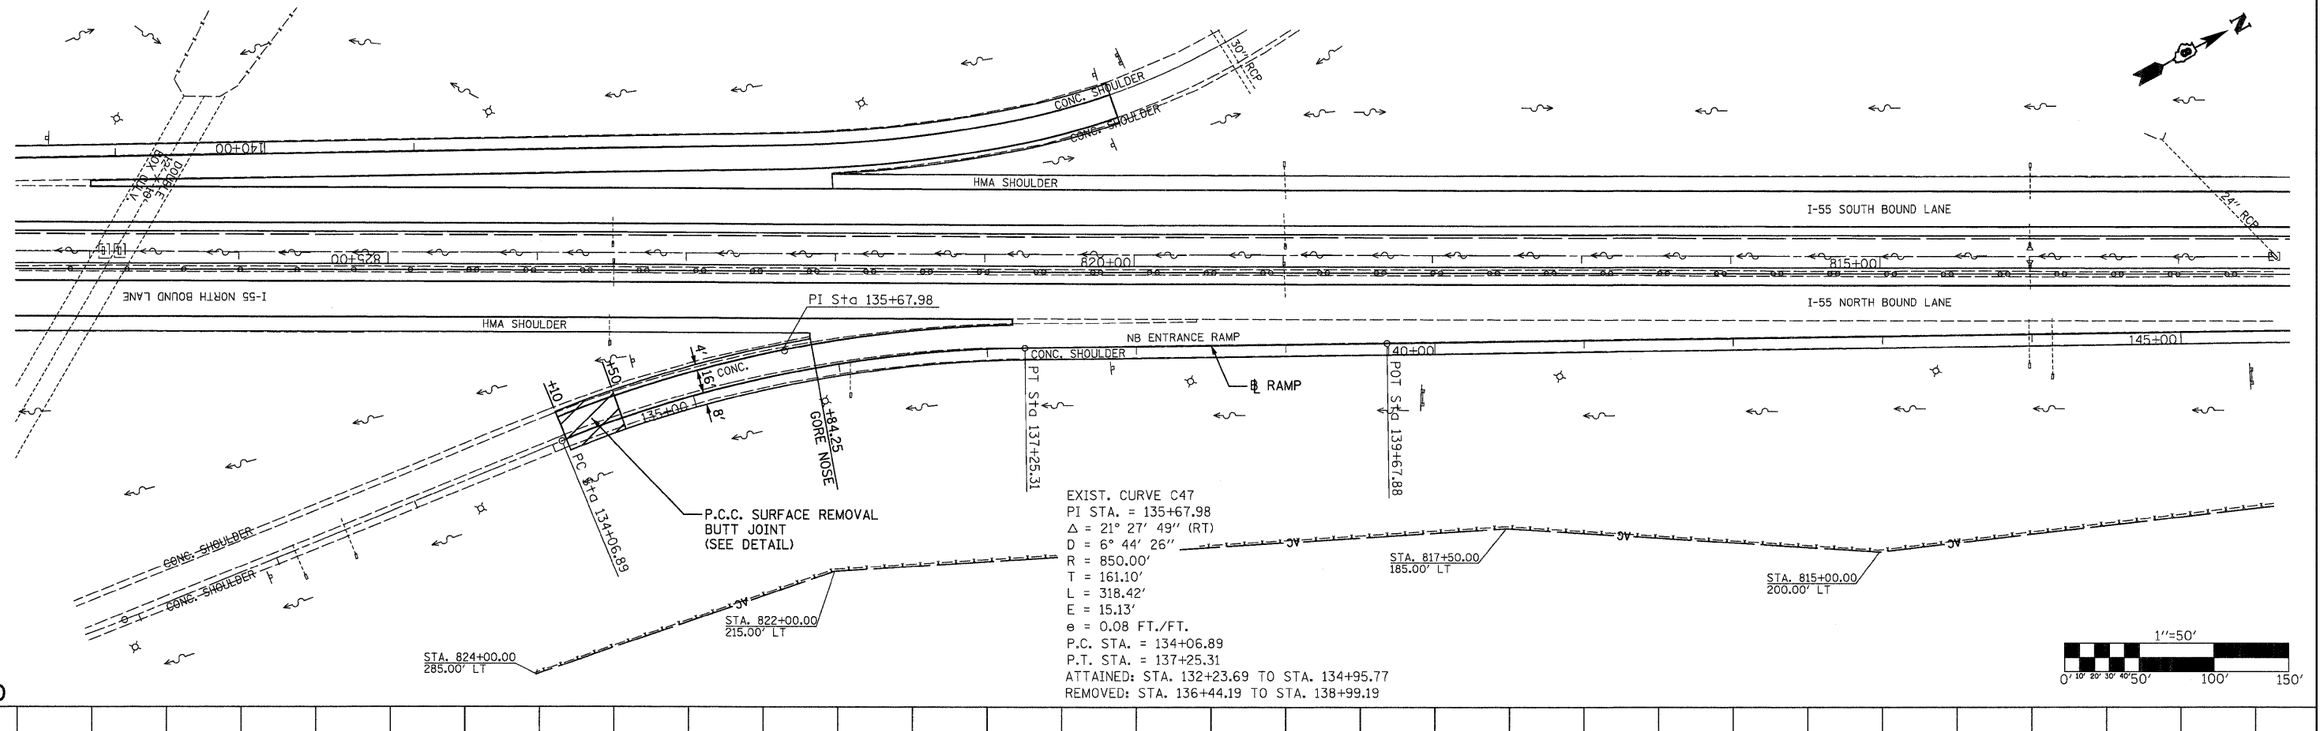

540

PROFILE

DATE	BY	
		SURVEYED
		PLOTTED
		GRADES CHECKED
		ALL DIM. VERIFIED
		STRUCTURE NO(S)/RTE OR KO

NOTE BOOK
NO.

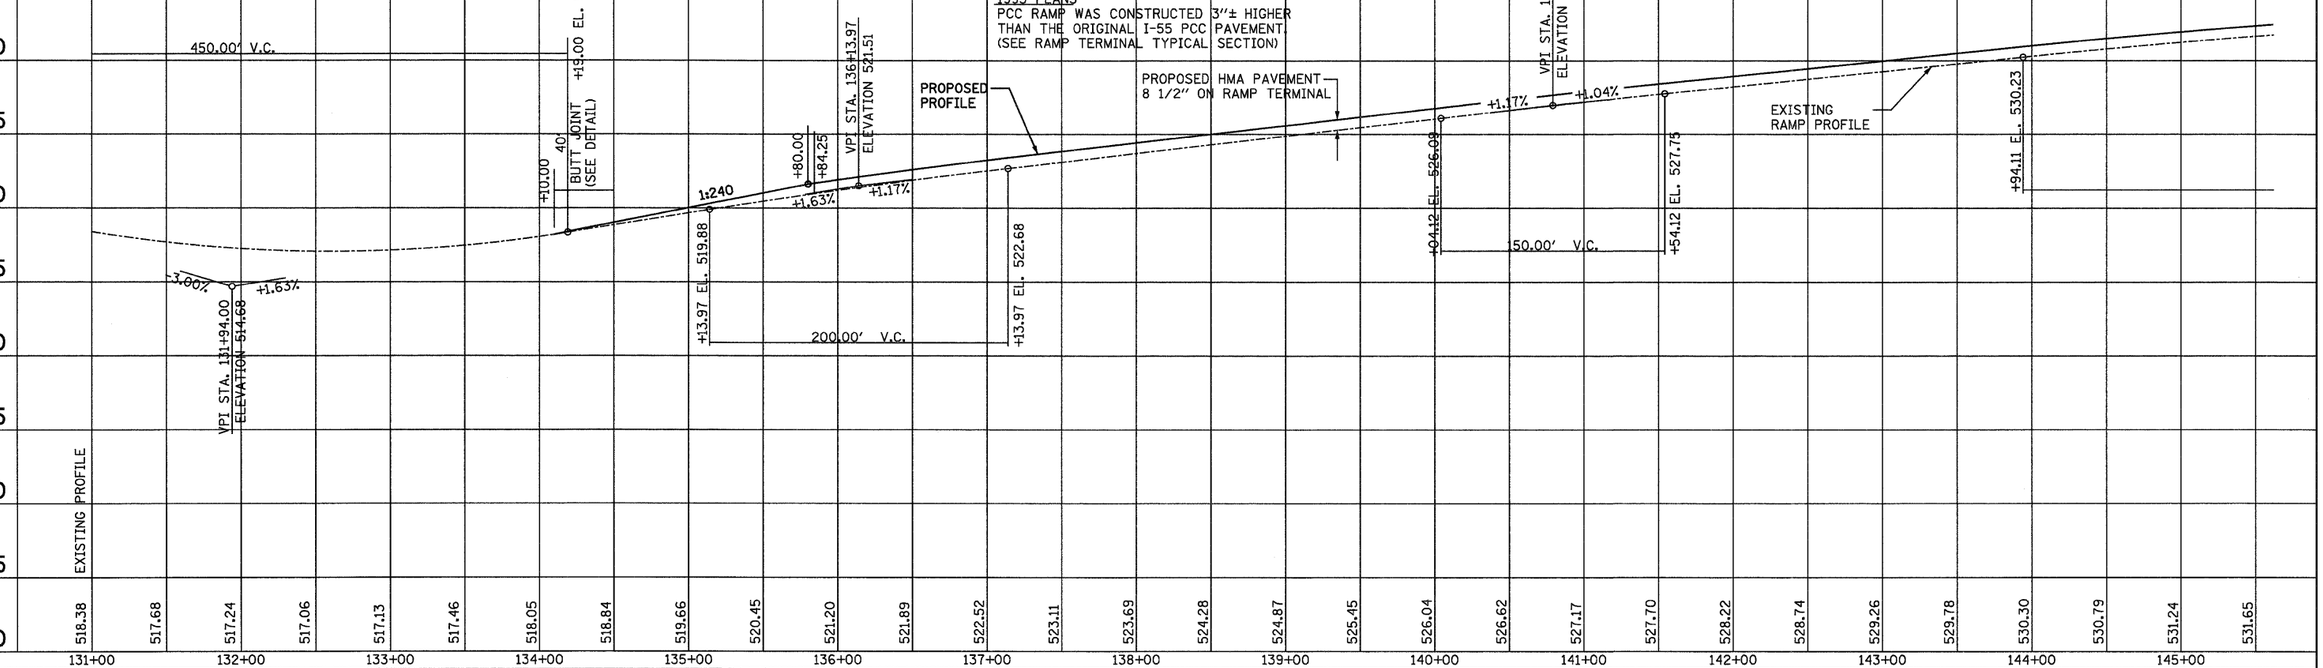

FILE NAME = ...\cadd\D876C93-sht-plnprf2.dgn	USER NAME = SJS	DESIGNED -	REVISED -
Johnson, Depp & Quisenberry CONSULTING ENGINEERS Springfield, Illinois		DRAWN -	REVISED -
	PLOT SCALE = 50.0000 ′ / IN.	CHECKED -	REVISED -
	PLOT DATE = 06/23/2010 15:33:51	DATE -	REVISED -

STATE OF ILLINOIS
DEPARTMENT OF TRANSPORTATION

NB ENTRANCE RAMP @ REST AREA

SCALE: | SHEET NO. OF SHEETS | STA. | TO STA.

F.A.I. RTE.	SECTION	COUNTY	TOTAL SHEETS	SHEET NO.
55	60-(1,2)RS-2	MADISON	156	85
		CONTRACT NO. 76C93		
	ILLINOIS FED. AID PROJECT			