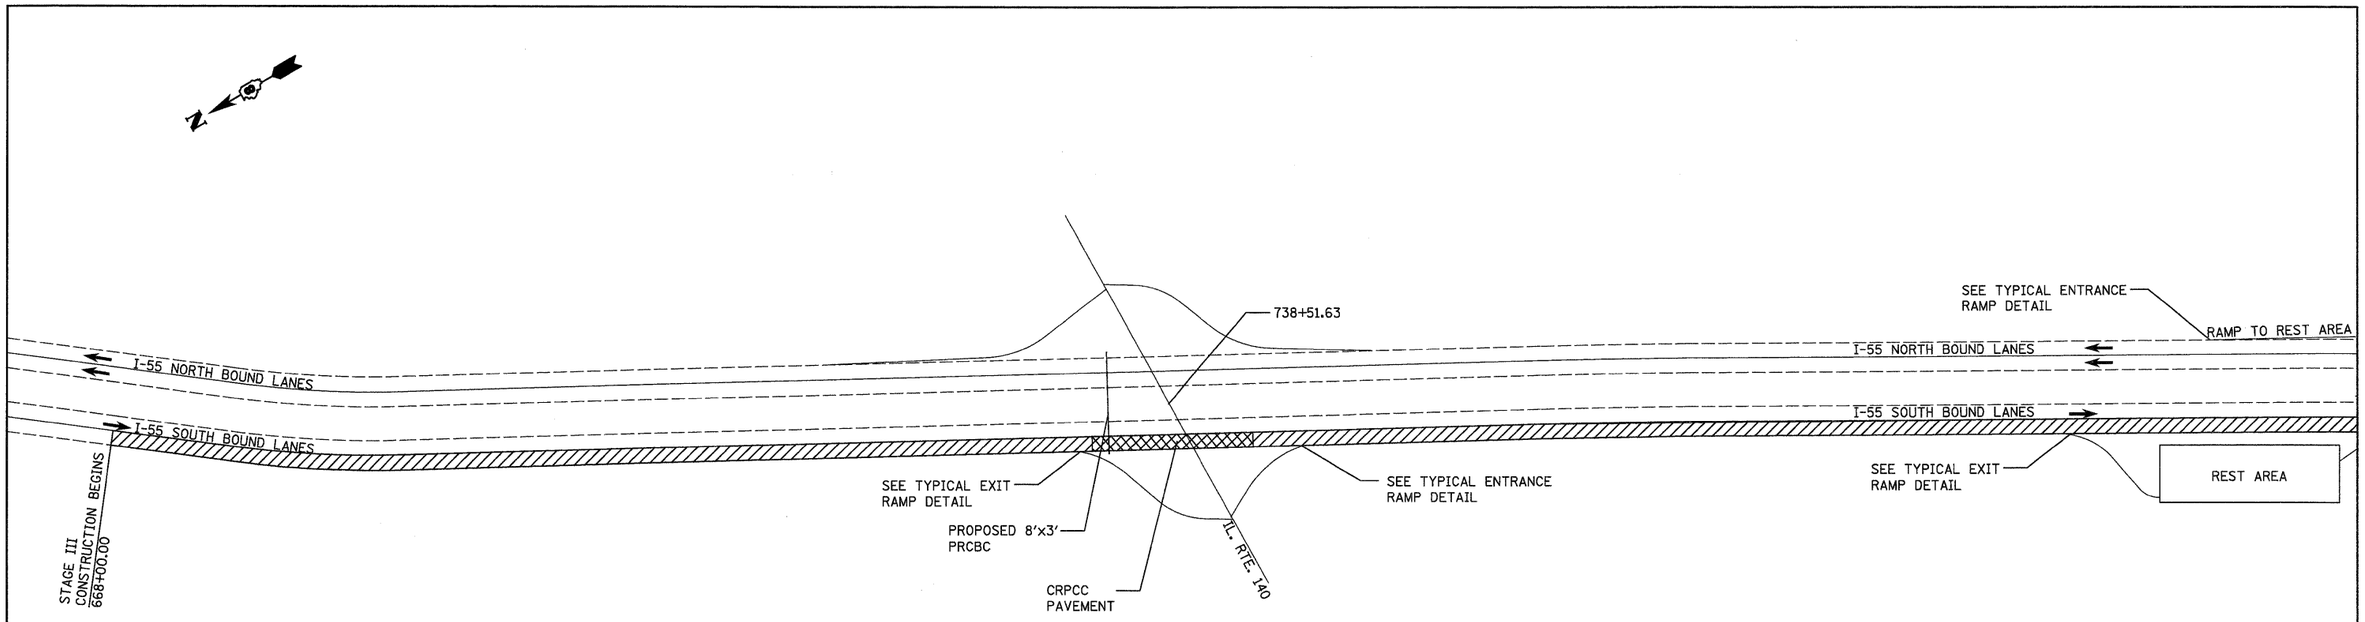

SOUTHBOUND RECONSTRUCTION

STAGE III

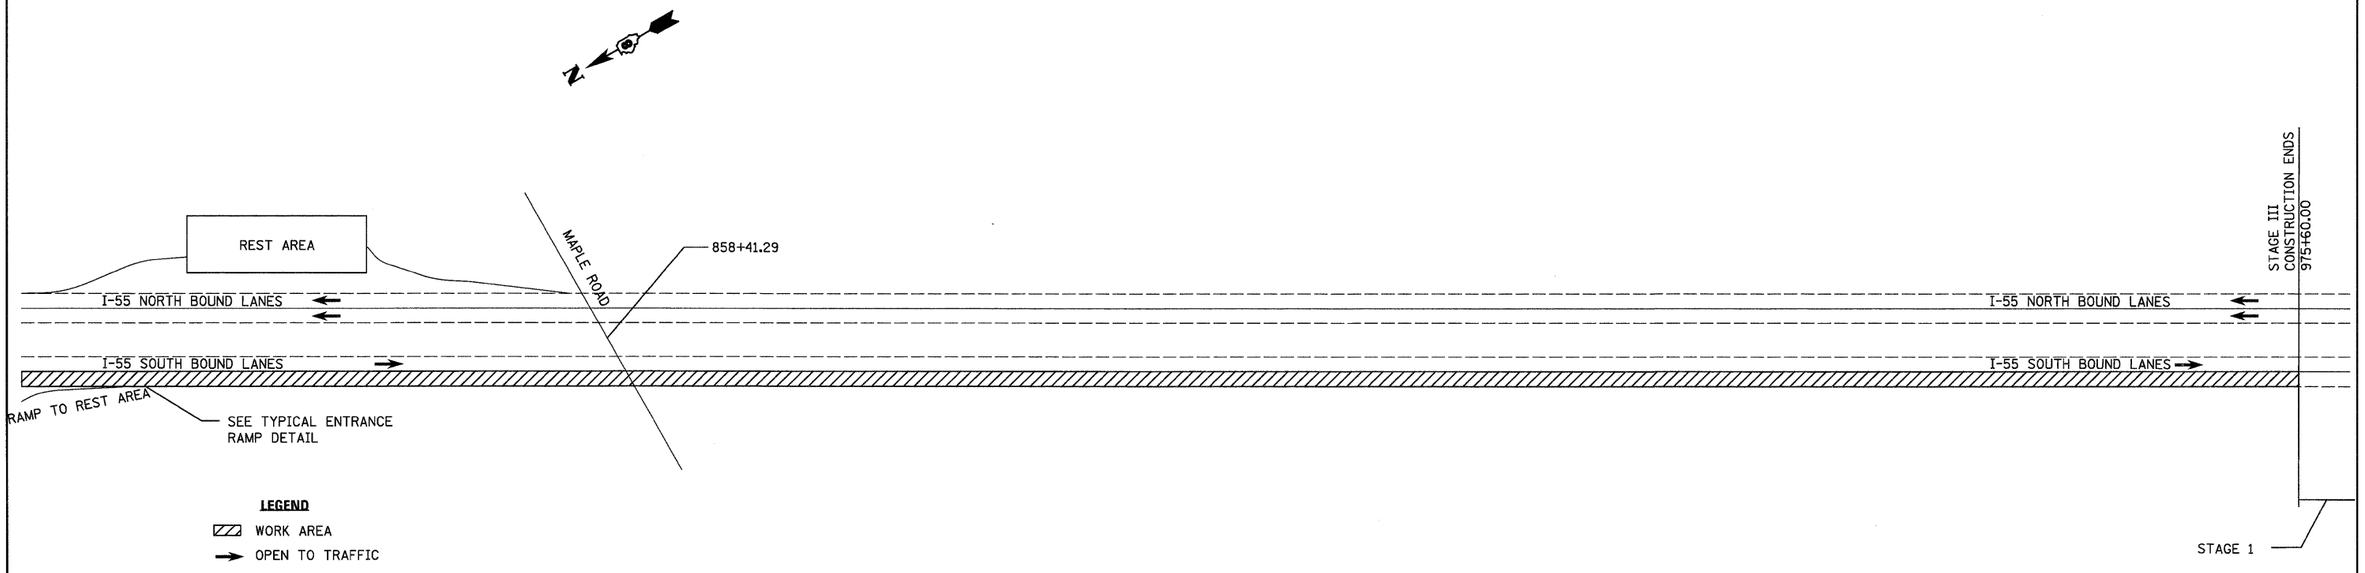

FILE NAME = ...\d876c93-sht-staging-sb55.dgn	USER NAME = SJS	DESIGNED -	REVISED -
		DRAWN - JJS	REVISED -
	PLOT SCALE = 500.0000 ' / IN.	CHECKED - MTM	REVISED -
	PLOT DATE = 06/23/2010 15:34:26	DATE - JUNE 2010	REVISED -

STATE OF ILLINOIS
DEPARTMENT OF TRANSPORTATION

I-55 TRAFFIC CONTROL AND STAGING
STAGE III – SOUTHBOUND LANES

SCALE: | SHEET NO. 1 OF 2 SHEETS | STA. | TO STA.

F.A.I. RTE.	SECTION	COUNTY	TOTAL SHEETS	SHEET NO.
55	60-(1,2)RS-2	MADISON	156	96
		CONTRACT NO. 76C93		
	ILLINOIS FED. AID PROJECT			