PLAN

	BY	DATE
SURVEYED		
PLOTTED		
ALIGNMENT CHECKED		
GRADES CHECKED		
R/W MONUMENTED		
CADD FILE NAME		
NOTE BOOK		
NO.		

E MAIN ST. (WEST)

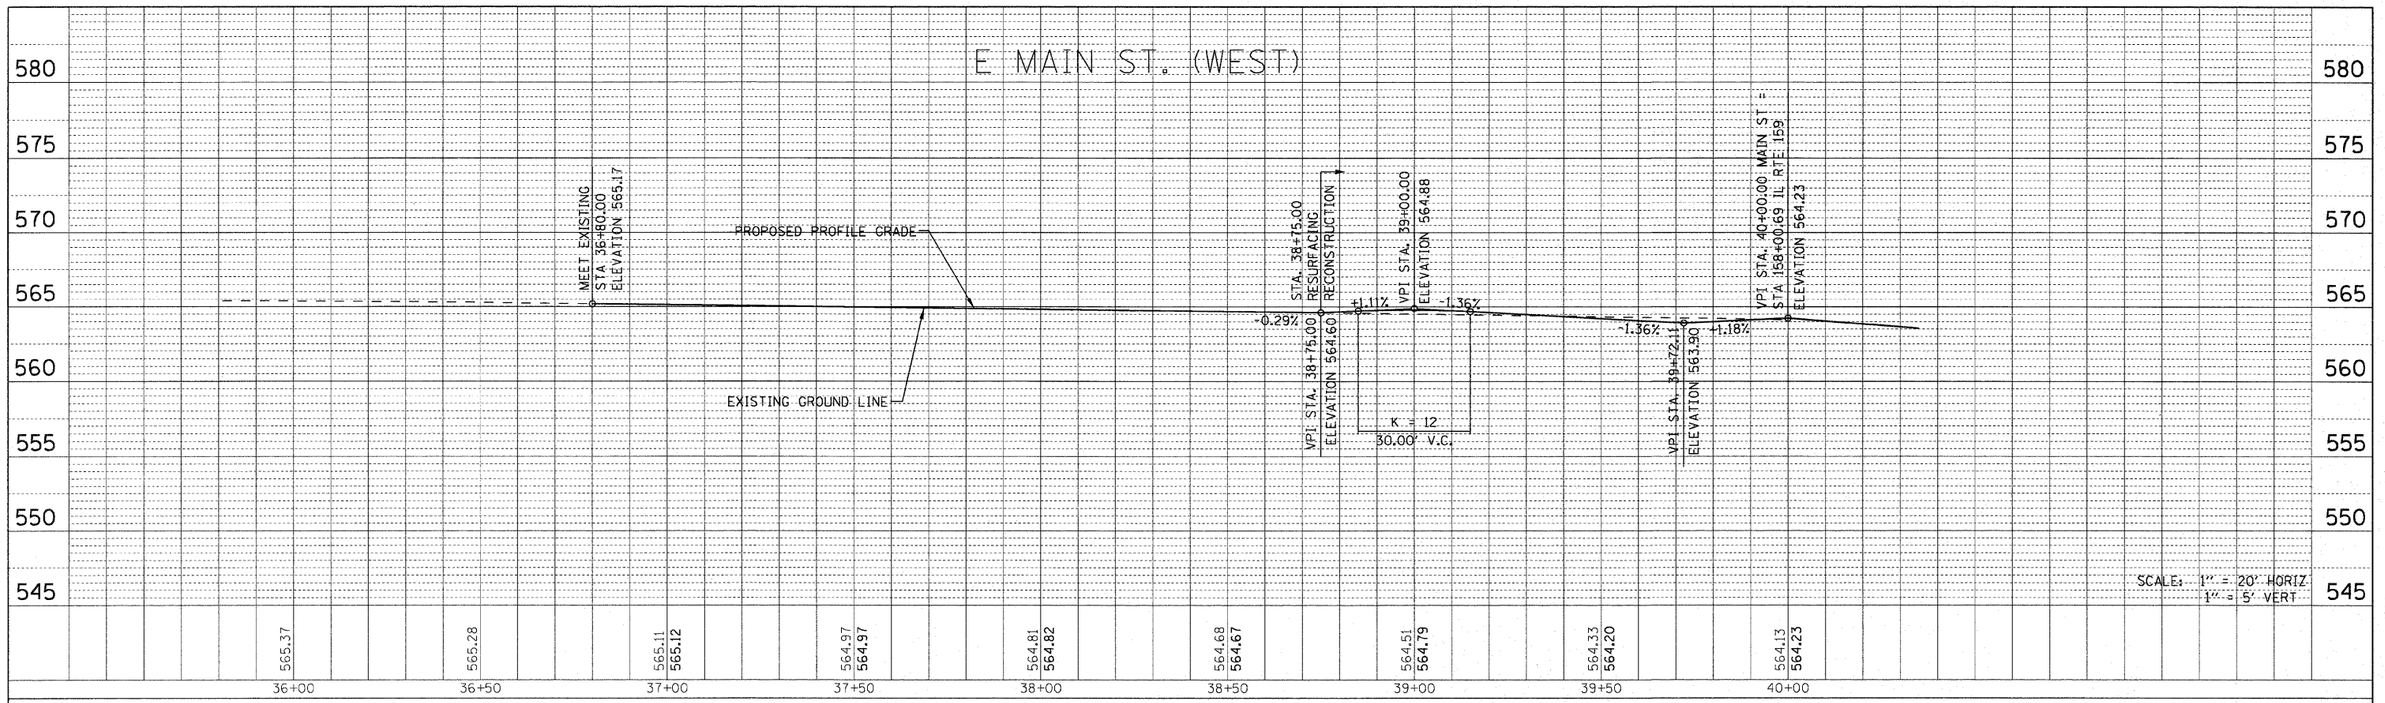

PROFILE

	BY	DATE
SURVEYED		
PLOTTED		
GRADES CHECKED		
R/W MONUMENTED		
STRUCTURE NOTATNS CHKD		
NOTE BOOK		
NO.		

E MAIN ST. (EAST)

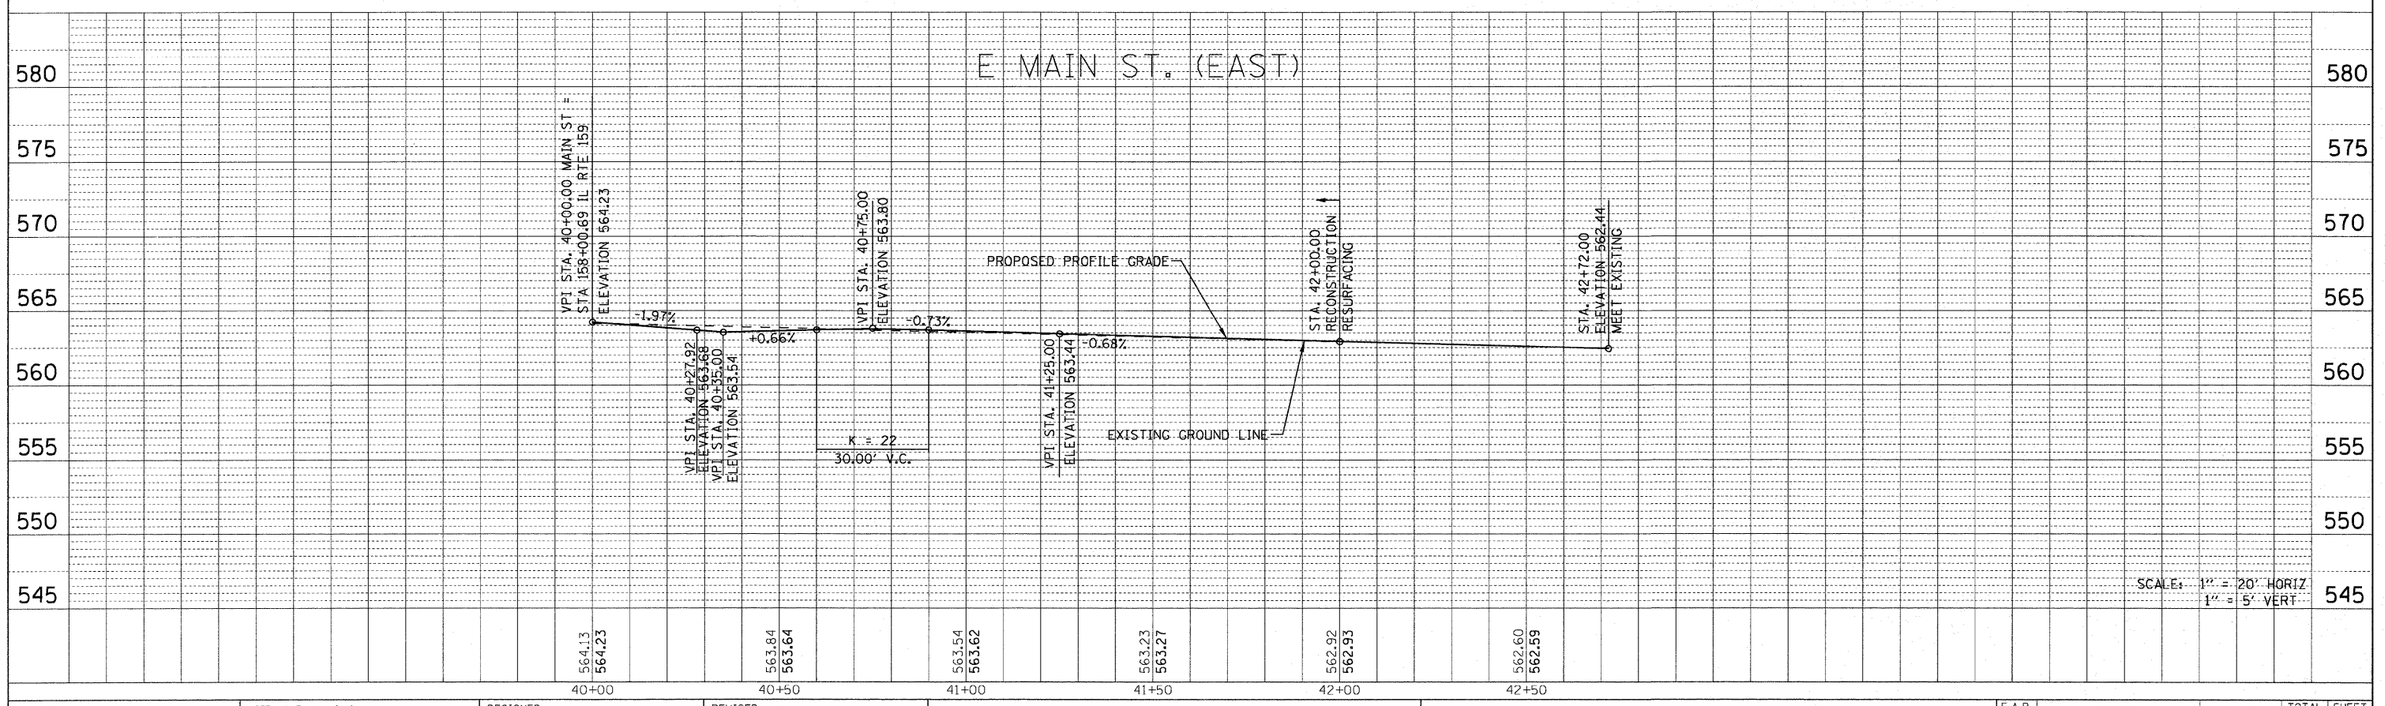

FILE NAME = p:\projects\513501\caadd\dgn\D876D54-sht-prof.dgn	USER NAME = default	DESIGNED -	REVISED -
		DRAWN -	REVISED -
	PLOT SCALE = 20.0000 ' / IN.	CHECKED -	REVISED -
	PLOT DATE = 6/15/2010	DATE -	REVISED -

STATE OF ILLINOIS
DEPARTMENT OF TRANSPORTATION

SIDE ROAD PROFILE
E MAIN ST

SCALE: N/A | SHEET NO. 9 OF 10 SHEETS | STA. N/A | TO STA. N/A

F.A.P. RTE.	SECTION	COUNTY	TOTAL SHEETS	SHEET NO.
600	60-(30,31,128)-N-1	MADISON	152	42
		CONTRACT NO. 76D54		
		ILLINOIS FED. AID PROJECT		