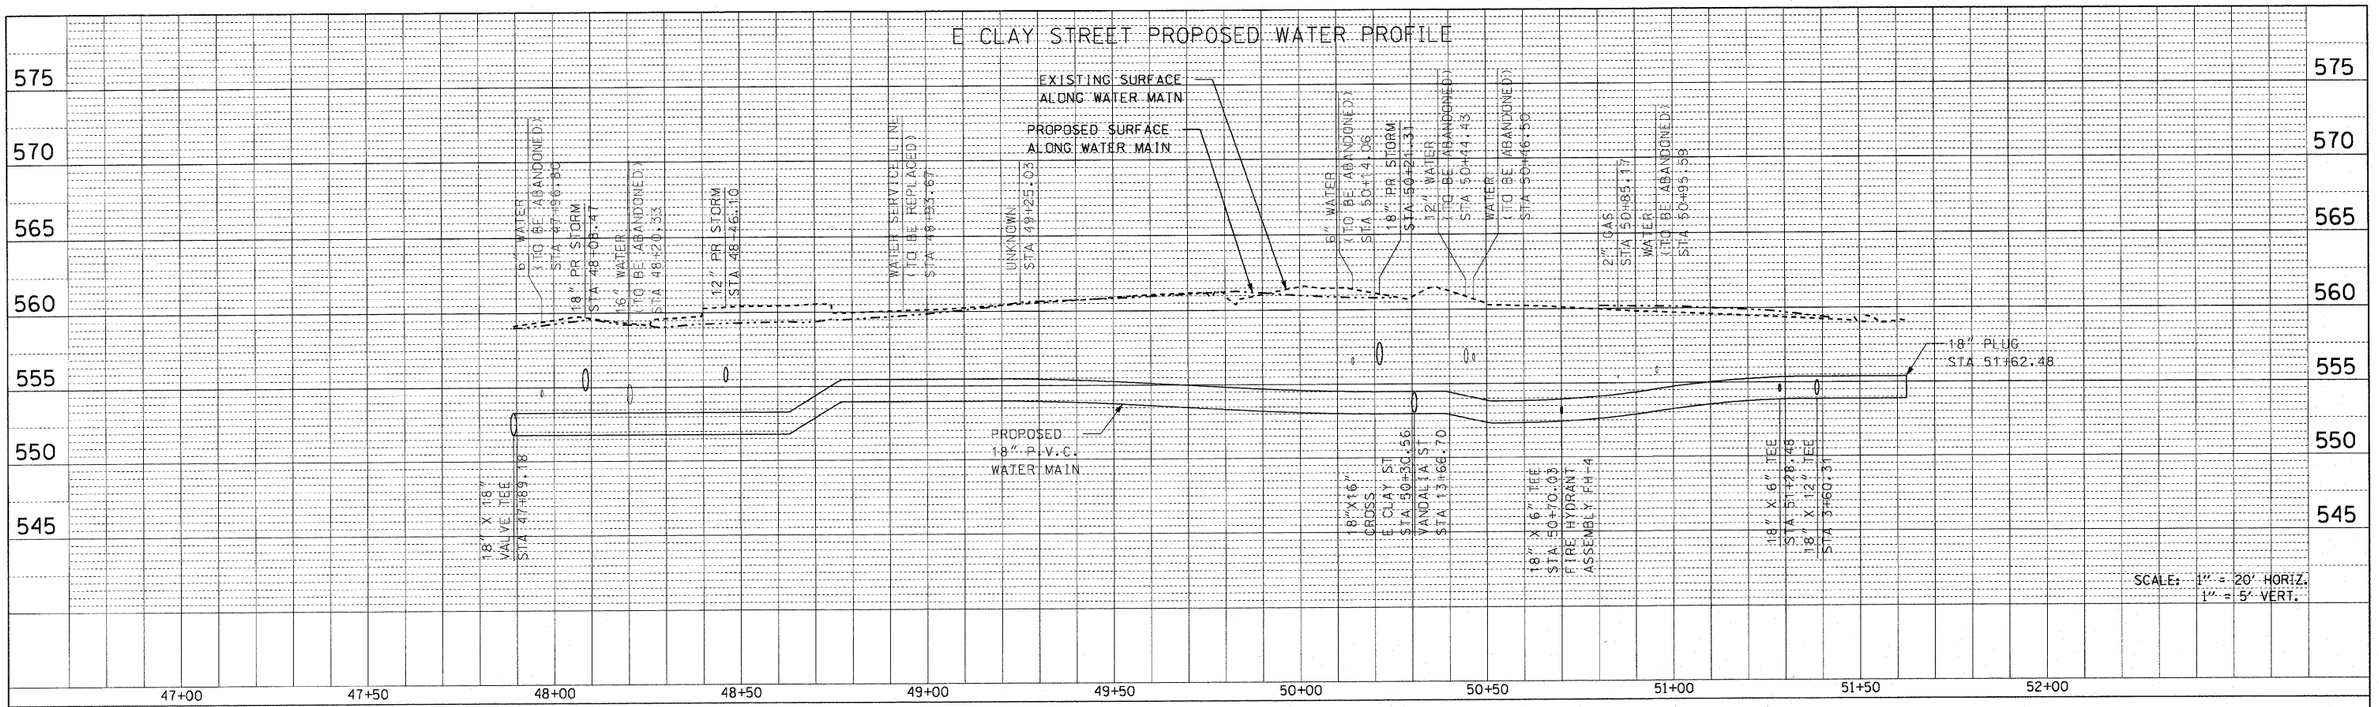

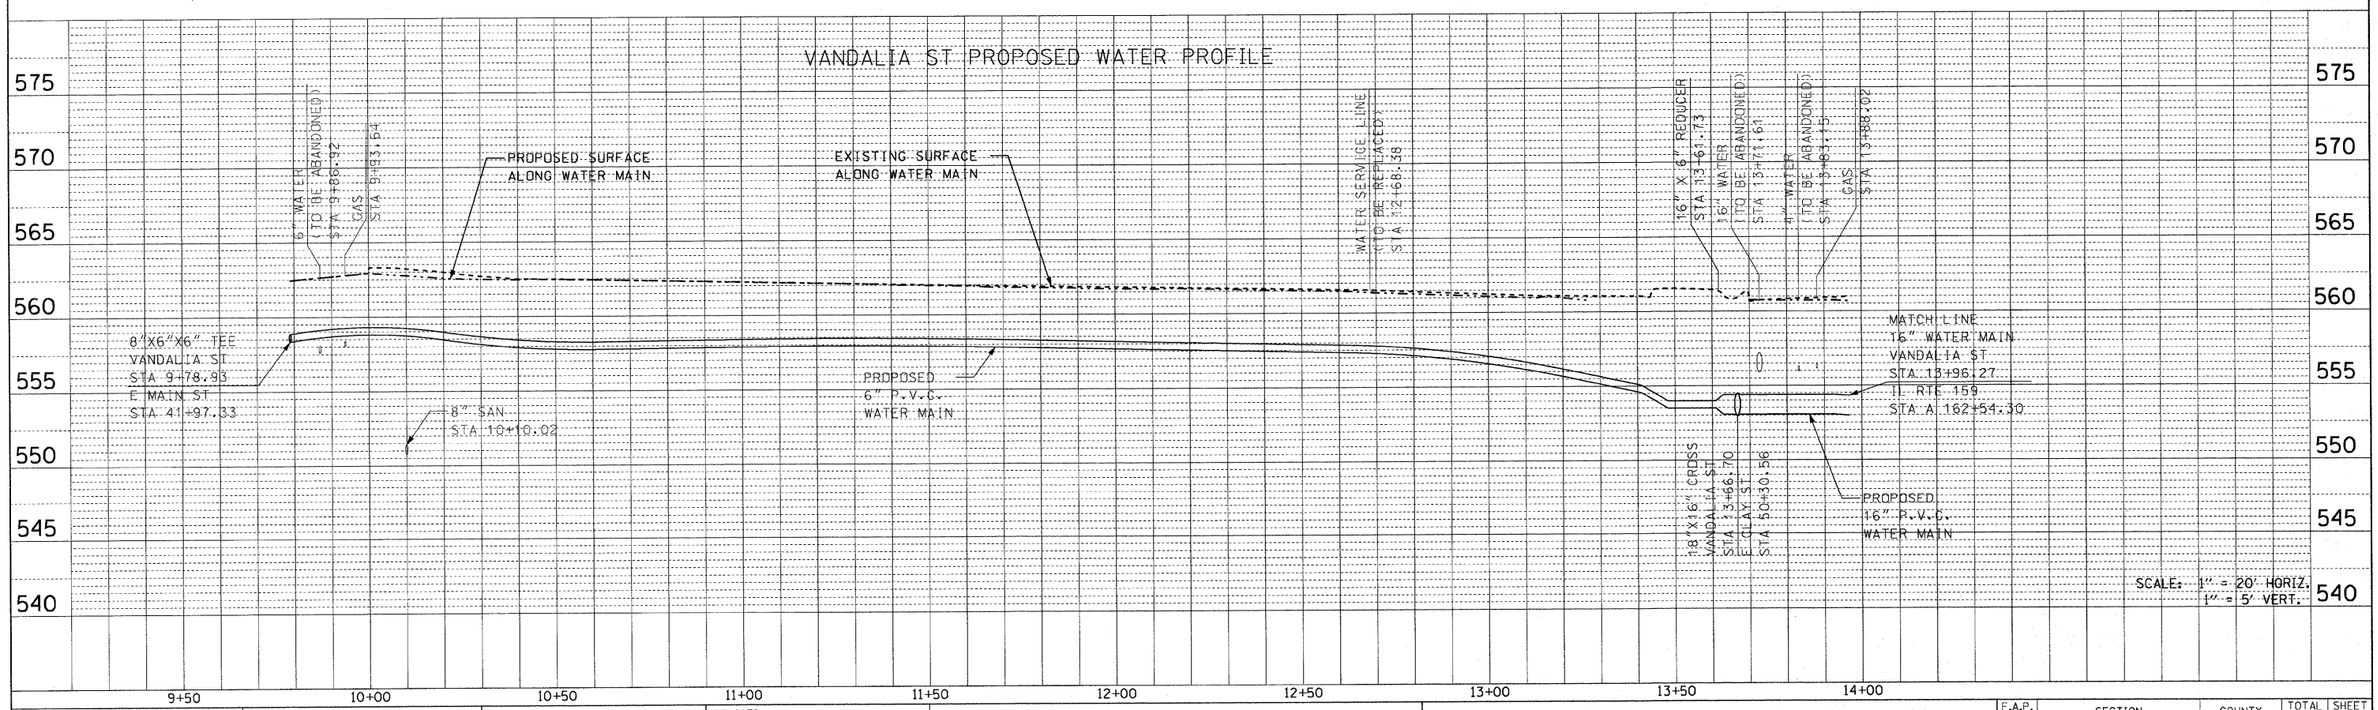

FILE NAME = P:\Projects\513501\CADD\DGN\D876D54-sht-drain.dgn	USER NAME = default	DESIGNED -	REVISED -	STATE OF ILLINOIS DEPARTMENT OF TRANSPORTATION	DRAINAGE AND UTILITY PROFILE IL ROUTE 159
	PLOT SCALE = 20.0000 ' / IN.	DRAWN -	REVISED -		
	PLOT DATE = 6/16/2010	CHECKED -	REVISED -		
		DATE -	REVISED -		SCALE: N/A · SHEET NO. 8 OF 16 SHEETS · STA. N/A · TO STA. N/A

F.A.P. RTE.	SECTION	COUNTY	TOTAL SHEETS	SHEET NO.
600	60-(30,31,128)-N-1	MADISON	152	57
		CONTRACT NO. 76D54		
		ILLINOIS FED. AID PROJECT		