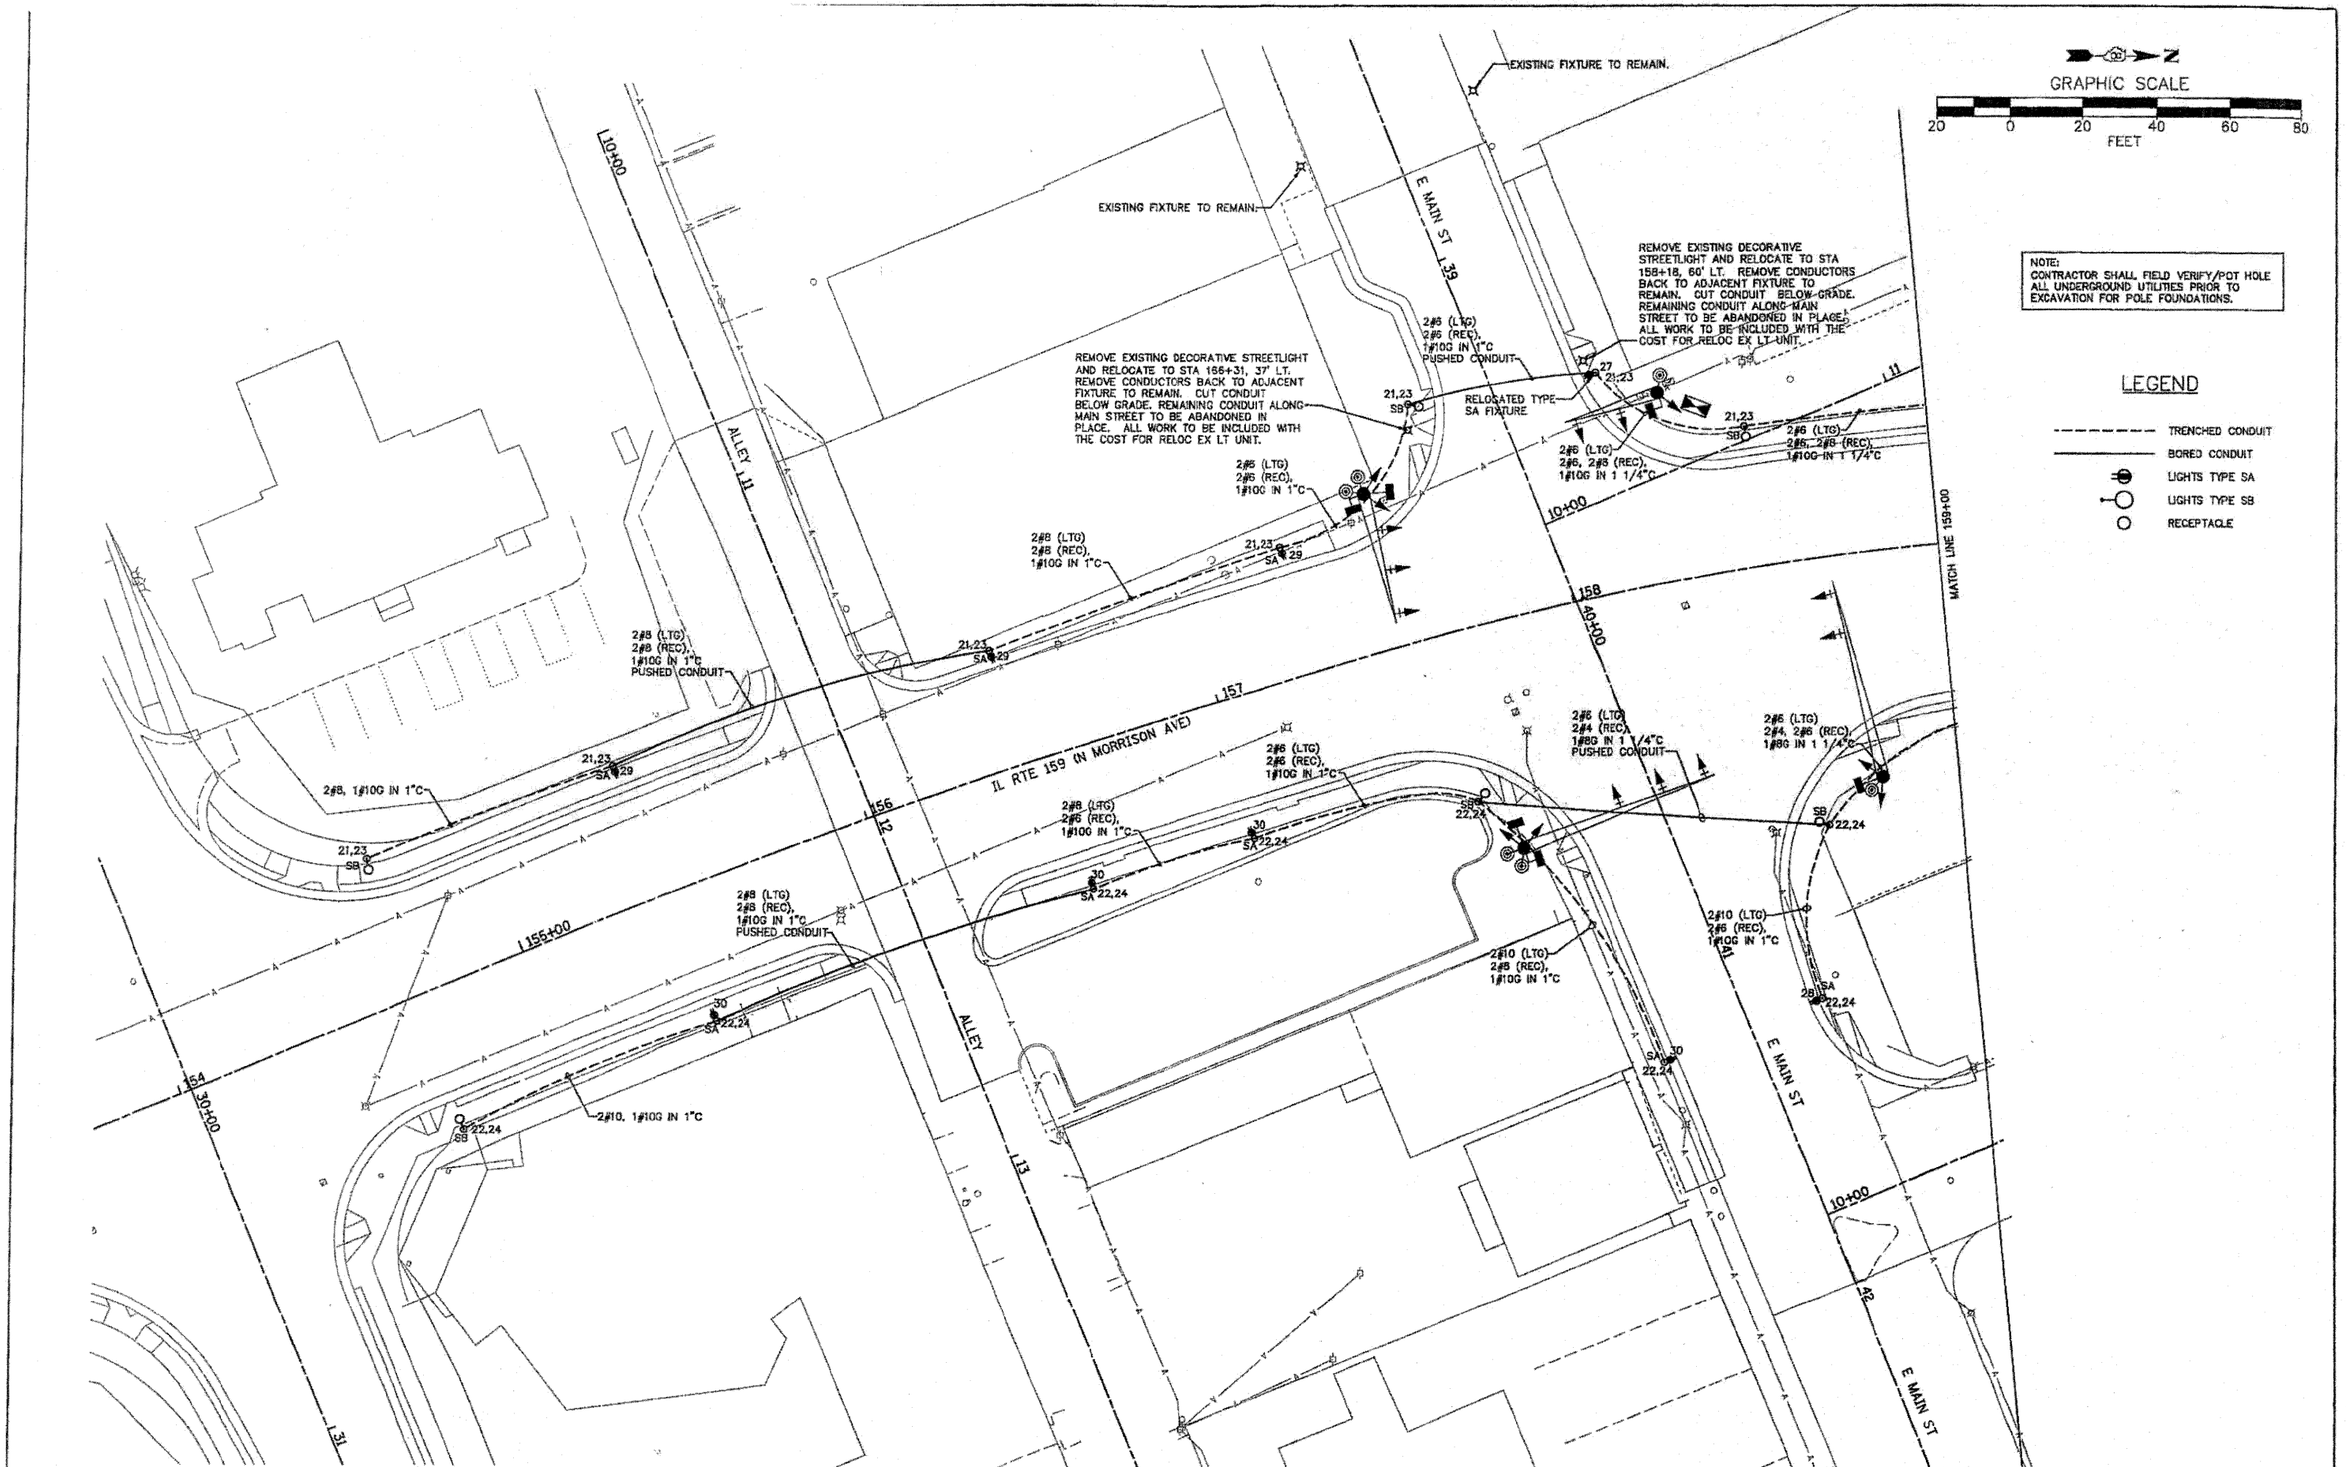

FILE NAME = H:\P\10002\DWG\from Brio\3.30.2010\E Sheets.dwg	USER NAME =	DESIGNED -	REVISED -	STATE OF ILLINOIS DEPARTMENT OF TRANSPORTATION	STREETSCAPE LIGHTING PLAN	F.A.P. RTE. 600	SECTION 60-(30,31,128)-N-1	COUNTY MADISON	TOTAL SHEETS 152 / SHEET NO. 99B
		DRAWN -	REVISED -					CONTRACT NO. 76054	
	PLOT SCALE =	CHECKED -	REVISED -						
	PLOT DATE = 3/10/2010	DATE -	REVISED -		SCALE: 1"=20' / SHEET NO. 1 OF 3 SHEETS / STA. 154+60 TO STA. 159+00			ILLINOIS FED. AID PROJECT	