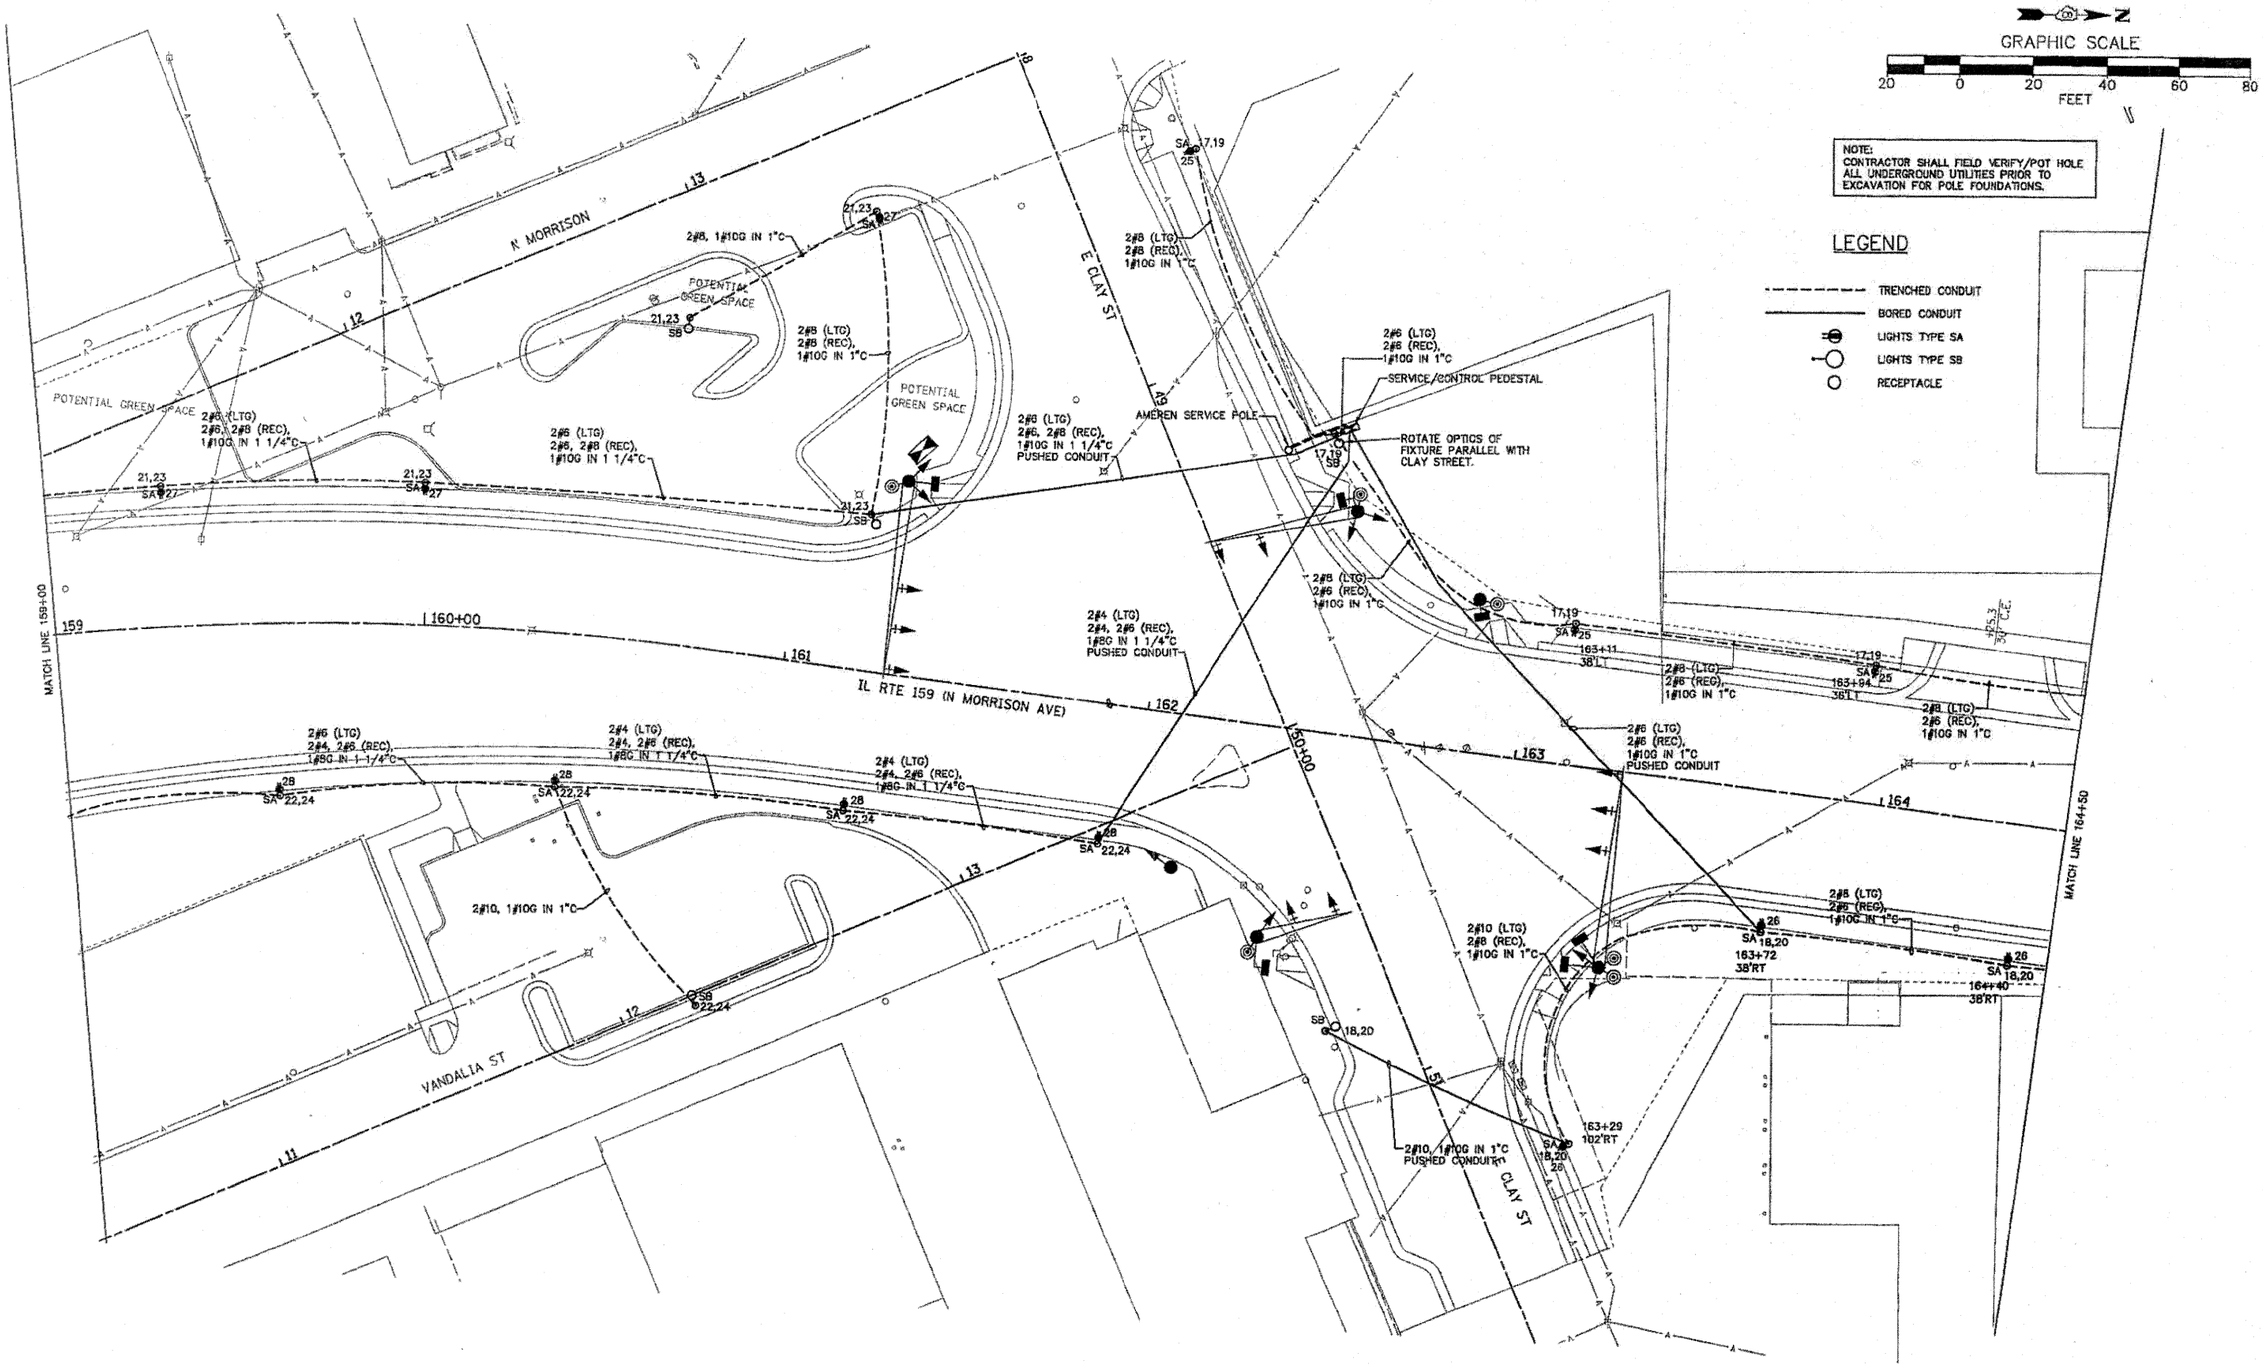

FILE NAME = H:\P\10002\DWG\from Grac\3.30.2010\E Sheets.dwg	USER NAME =	DESIGNED -	REVISED -	STATE OF ILLINOIS DEPARTMENT OF TRANSPORTATION	STREETSCAPE LIGHTING PLAN	F.A.P. RTE.	SECTION	COUNTY	TOTAL SHEETS	SHEET NO.
		DRAWN -	REVISED -			600	60-(30,31,128)-N-1	MADISON	152	99C
	PLOT SCALE =	CHECKED -	REVISED -					CONTRACT NO. 76D54		
	PLOT DATE = 3/10/2010	DATE -	REVISED -		SCALE: 1"=20' / SHEET NO. 2 OF 3 SHEETS / STA. 159+00 TO STA. 164+50			ILLINOIS FED. AID PROJECT		