GRAPHIC SCALE

20 0 20 40 60 80

FEET

NOTE:
CONTRACTOR SHALL FIELD VERIFY/POT HOLE ALL UNDERGROUND UTILITIES PRIOR TO EXCAVATION FOR POLE FOUNDATIONS.

LEGEND

- TRENCHED CONDUIT
- BORED CONDUIT
- LIGHTS TYPE SA
- LIGHTS TYPE SB
- RECEPTACLE

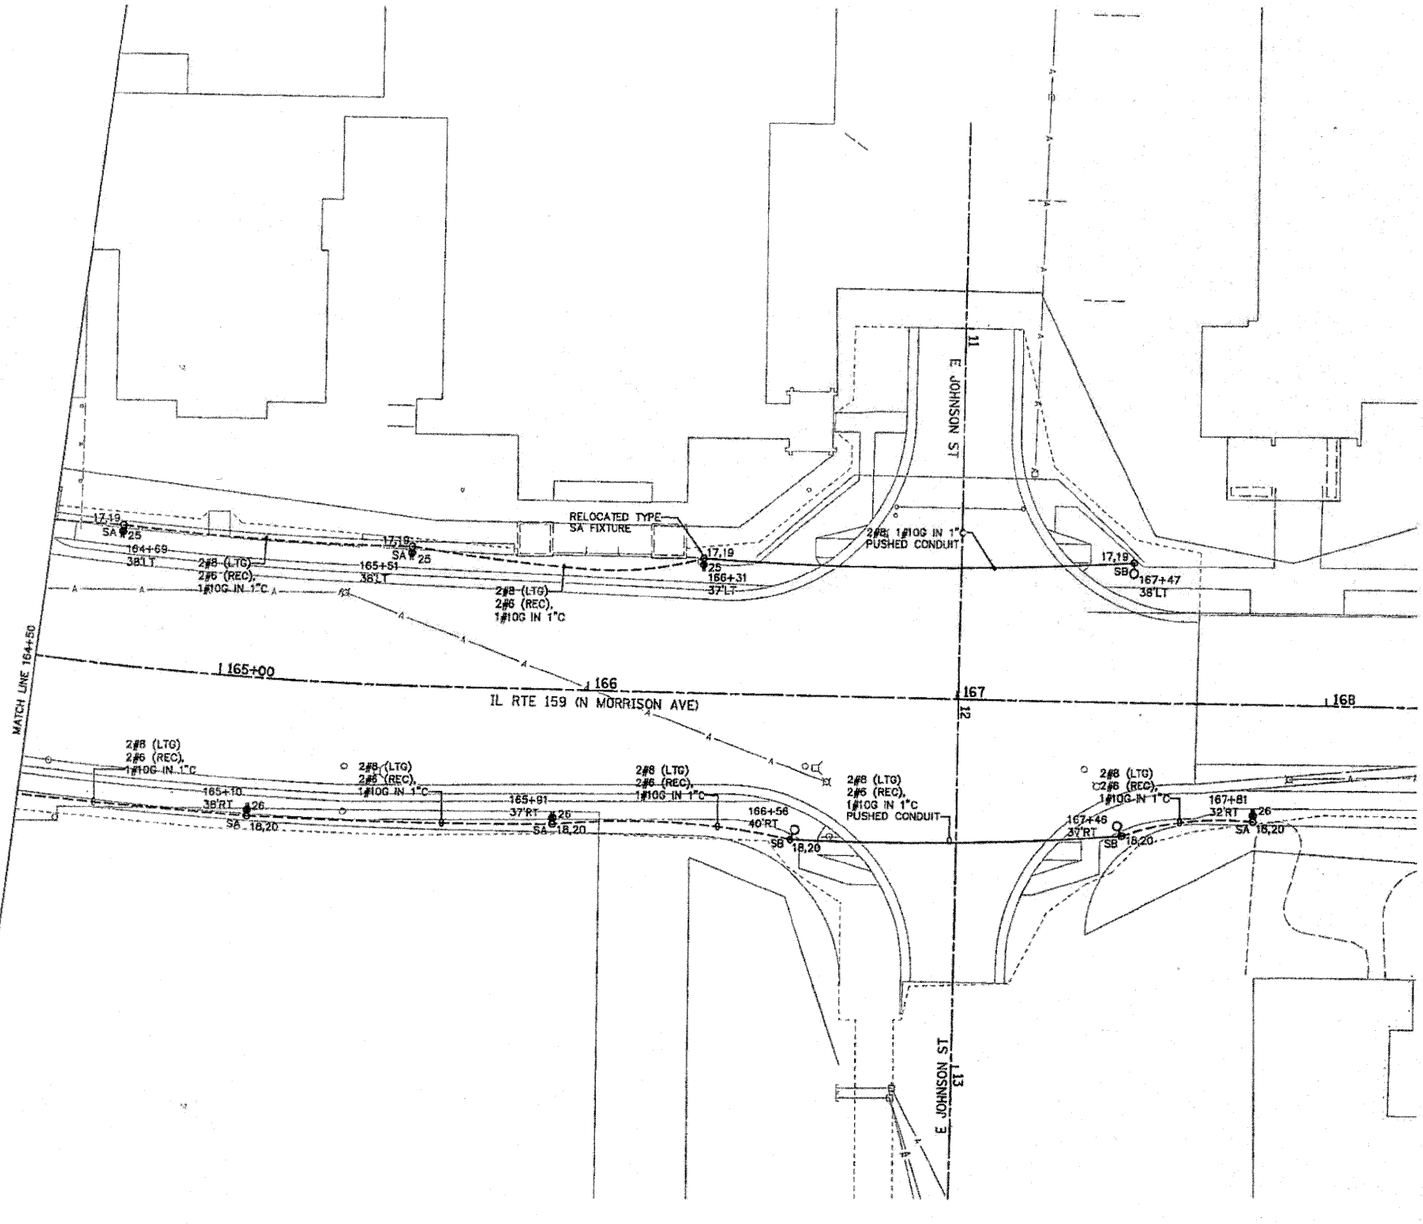

FILE NAME = H:\P\100B2\DWG\from Brie\3-30-2010\E Sheets.dwg	USER NAME =	DESIGNED -	REVISED -	STATE OF ILLINOIS DEPARTMENT OF TRANSPORTATION	STREETSCAPE LIGHTING PLAN	F.A.P. RTE.	SECTION	COUNTY	TOTAL SHEETS / SHEET NO.
		DRAWN -	REVISED -			600	60-(30,31,128)-N-1	MADISON	152 / 9D
	PLOT SCALE =	CHECKED -	REVISED -					CONTRACT NO. 76054	
	PLOT DATE = 3/10/2010	DATE -	REVISED -		SCALE: 1"=20' / SHEET NO. 3 OF 3 SHEETS / STA. 164+50 TO STA. 168+47			ILLINOIS FED. AID PROJECT	