FINAL SURVEY		BY	DATE
NOTE BOOK	SURVEYED		
NO.	PLOTTED		
	SCALE		
	AREAS		
	AREAS CHECKED		

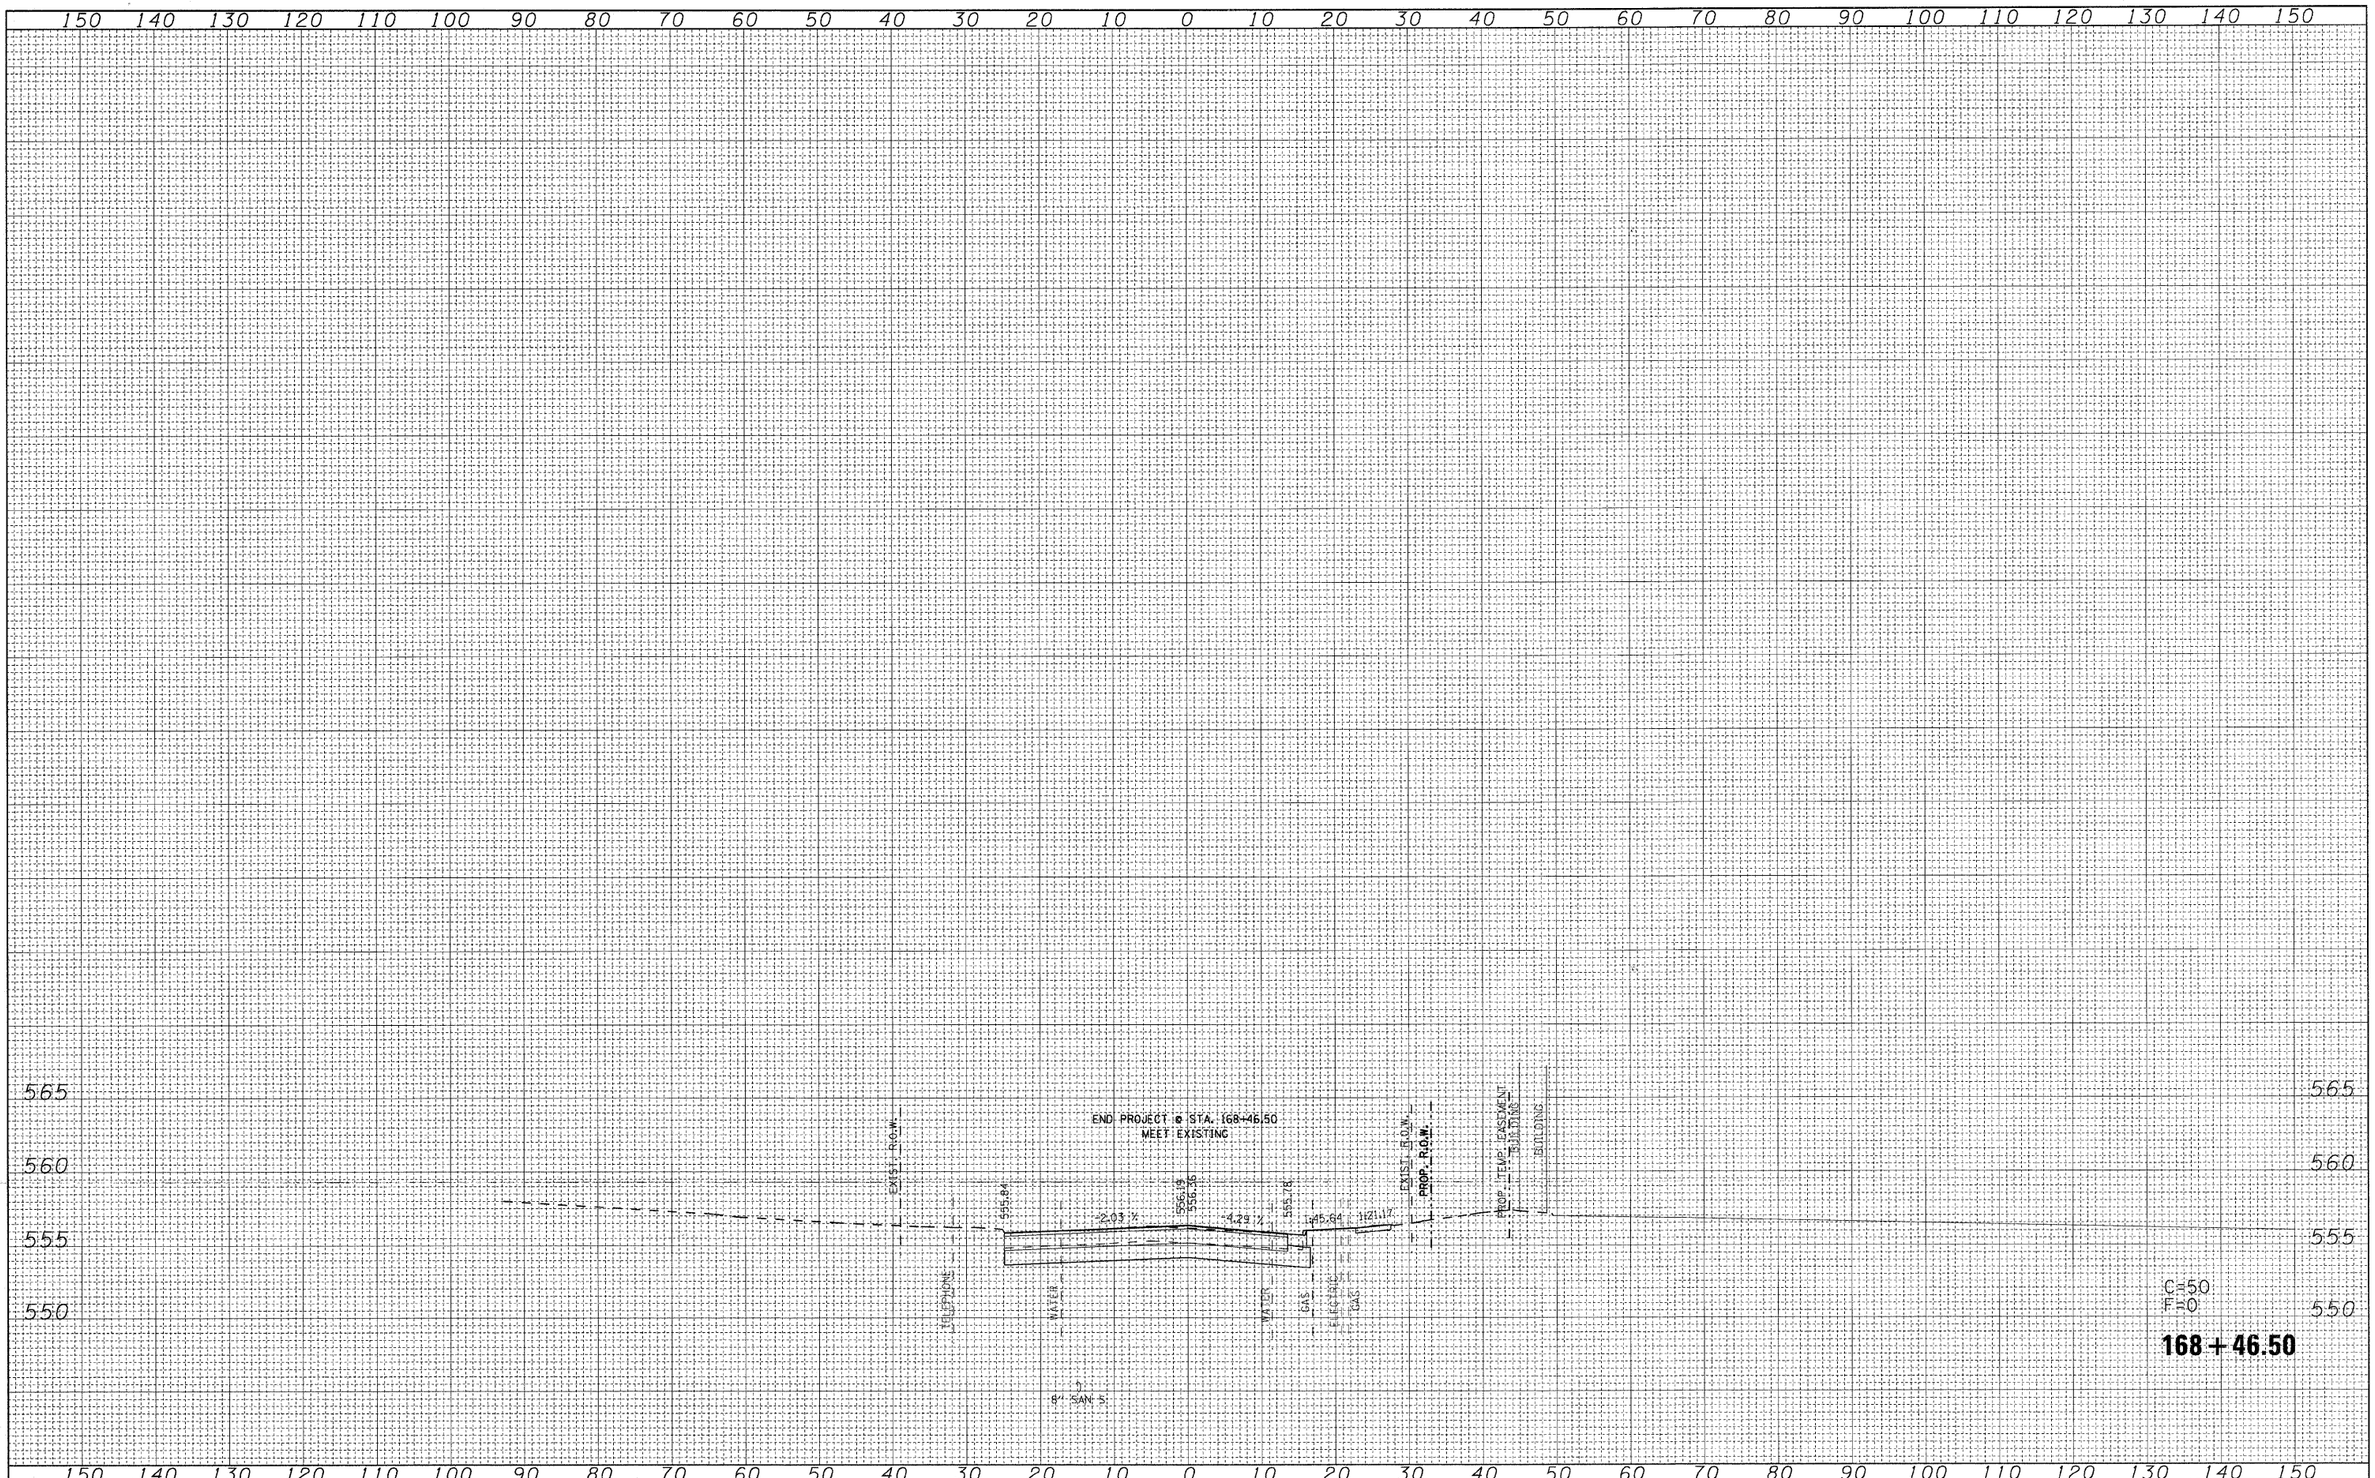

ORIGINAL SURVEY		BY	DATE
NOTE BOOK	SURVEYED		
NO.	PLOTTED		
	SCALE		
	AREAS		
	AREAS CHECKED		

FILE NAME = P:\Projects\613501\CADD\DGN\D876D54-sht-xsc-IL159.dgn	USER NAME = default	DESIGNED -	REVISED -
		DRAWN -	REVISED -
	PLOT SCALE = 10.0000 ' / IN.	CHECKED -	REVISED -
	PLOT DATE = 6/16/2010	DATE -	REVISED -

STATE OF ILLINOIS
DEPARTMENT OF TRANSPORTATION

IL ROUTE 159
MAINLINE CROSS SECTIONS

SCALE: | SHEET NO. 13 OF 35 SHEETS | STA. 168+46.50 | TO STA. 168+46.50

F.A.P RTE.	SECTION	COUNTY	TOTAL SHEETS	SHEET NO.
600	60-(30,31,128)-N-1	MADISON	152	130
		CONTRACT NO. 76D54		
		ILLINOIS FED. AID PROJECT		