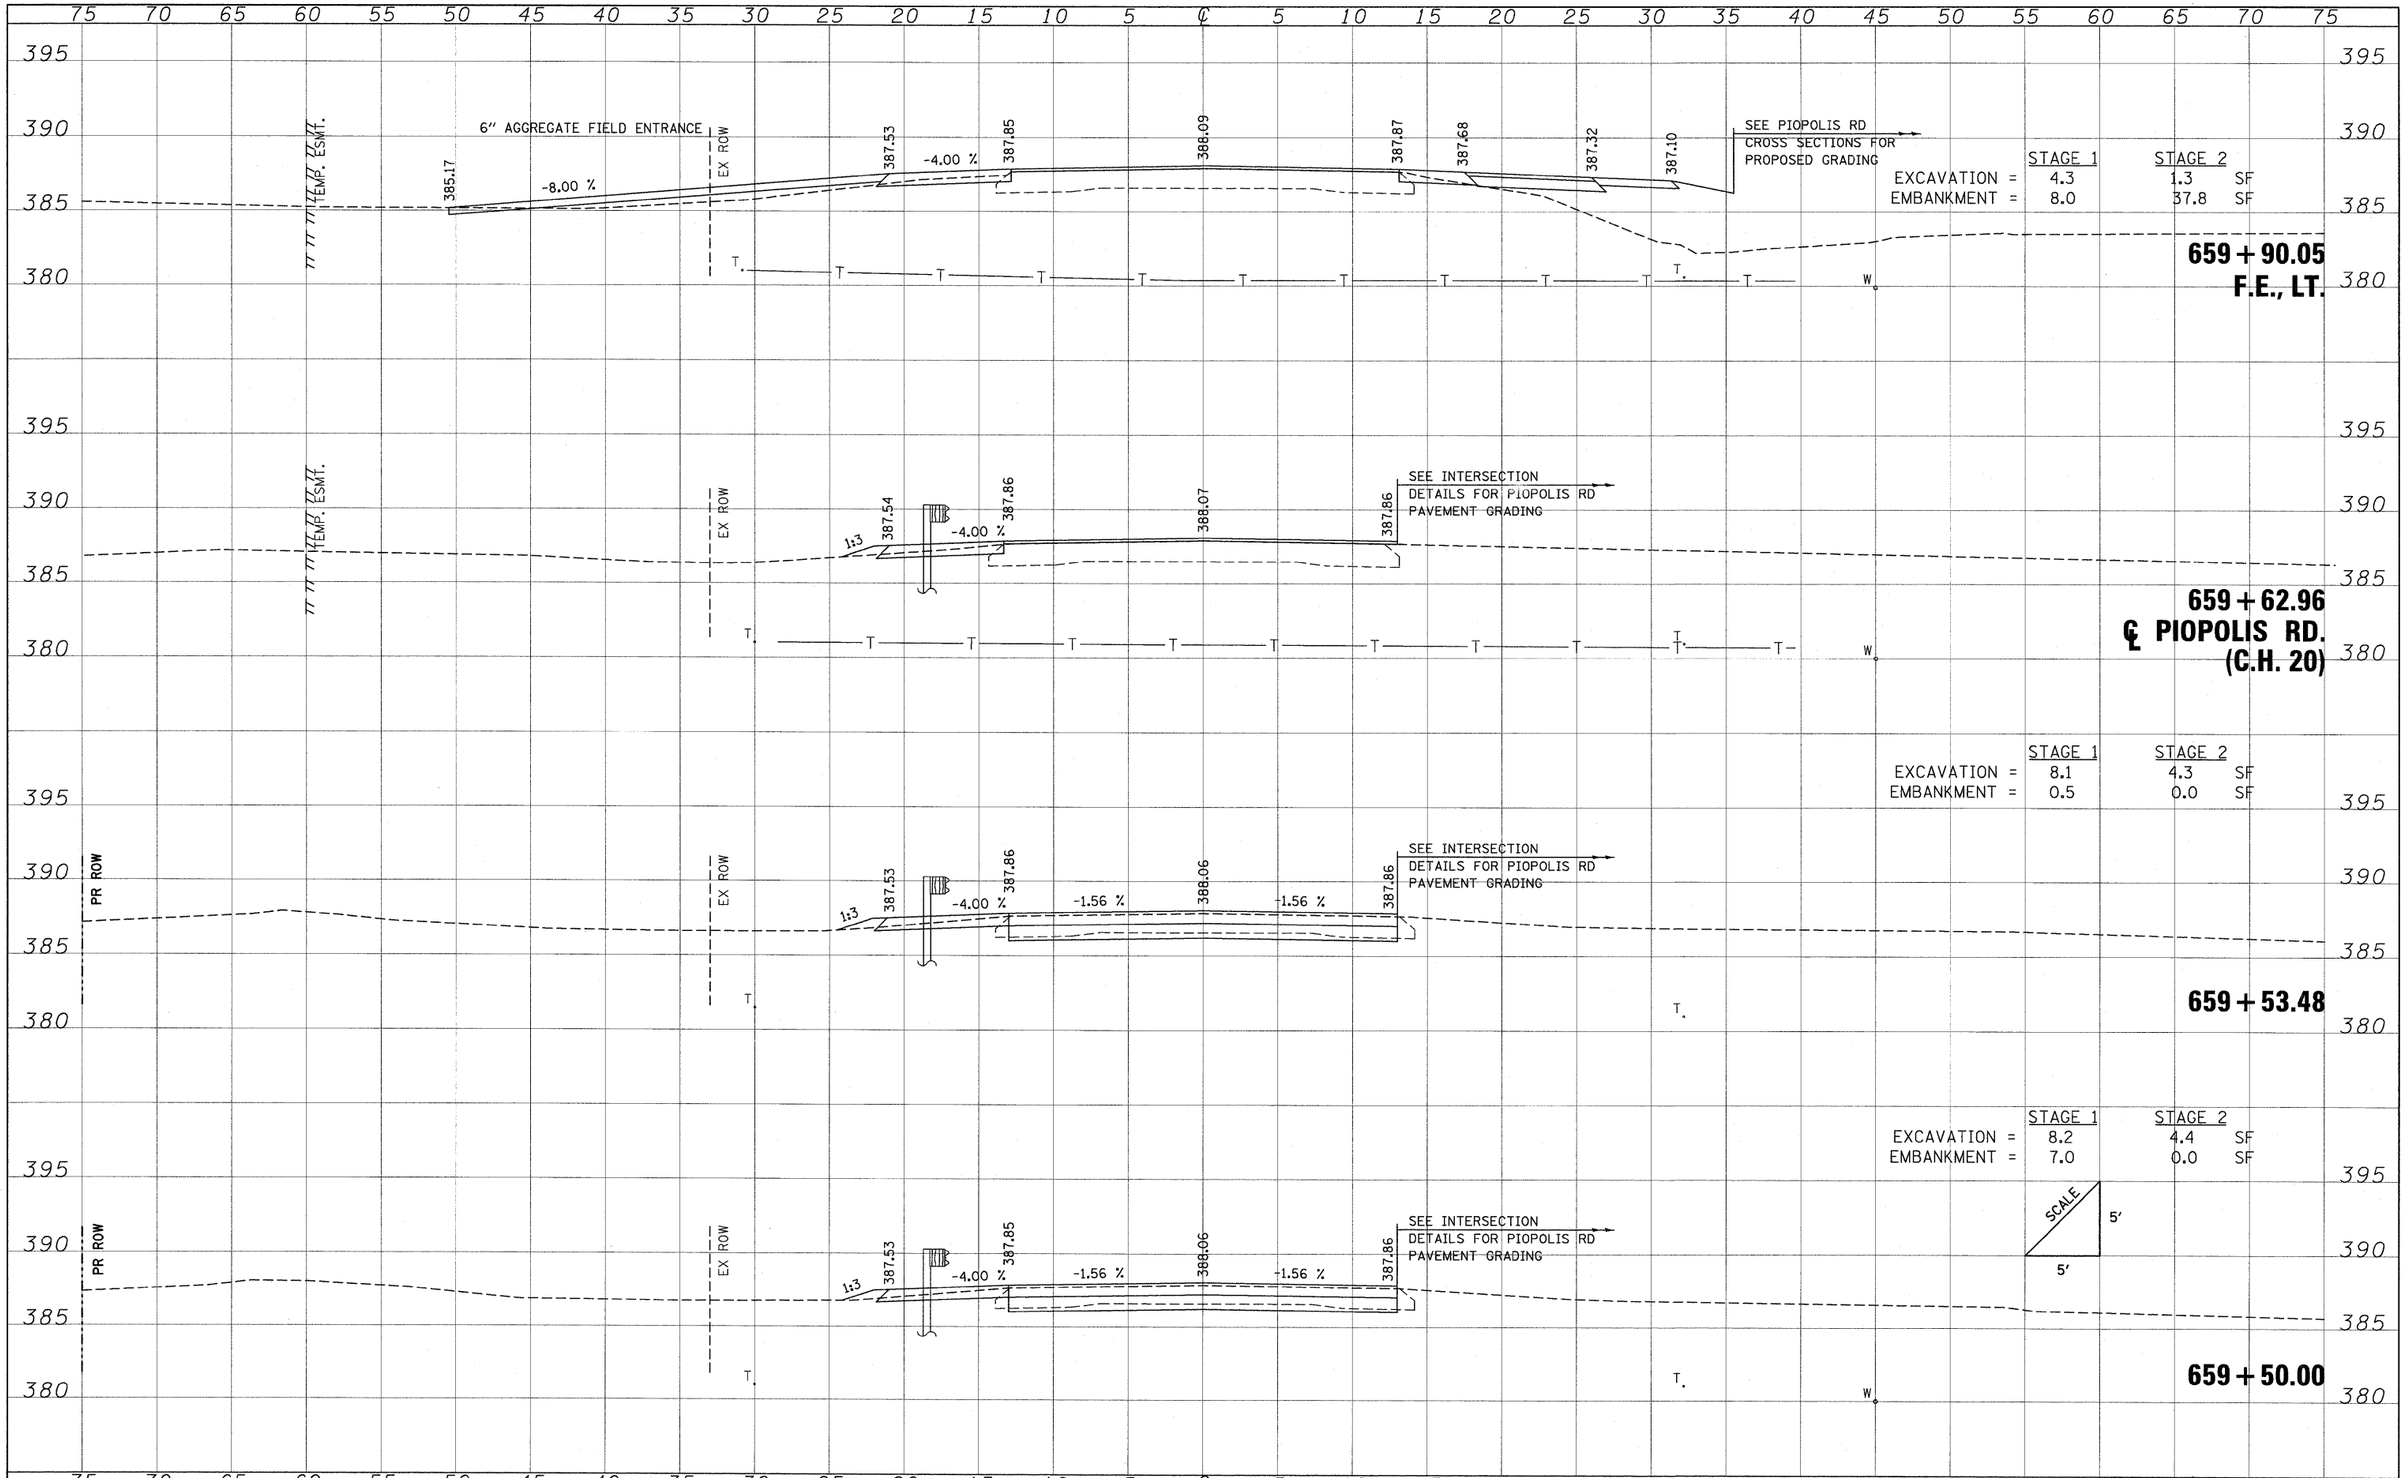

FILE NAME = L:\IDOT\0706610\WO.5\Draw\Sheets\D978081-sht-xsht.dgn	USER NAME = OpenH&B Springfield	DESIGNED - BMB	REVISED -	STATE OF ILLINOIS DEPARTMENT OF TRANSPORTATION	CROSS SECTIONS F.A.P. ROUTE 776 (IL ROUTE 242)	F.A.P RTE. 776	SECTION 102B-4	COUNTY HAMILTON
		DRAWN - MJO	REVISED -					TOTAL SHEETS 42
	PLOT SCALE = 5.0000 ' / IN.	CHECKED - JMM	REVISED -					SHEET NO. 36
	PLOT DATE = 5/21/2010	DATE - APRIL 2010	REVISED -		SCALE: SHEET NO. OF SHEETS STA. 659+50.00 TO STA. 659+90.05	CONTRACT NO. 78081		
						ILLINOIS FED. AID PROJECT		