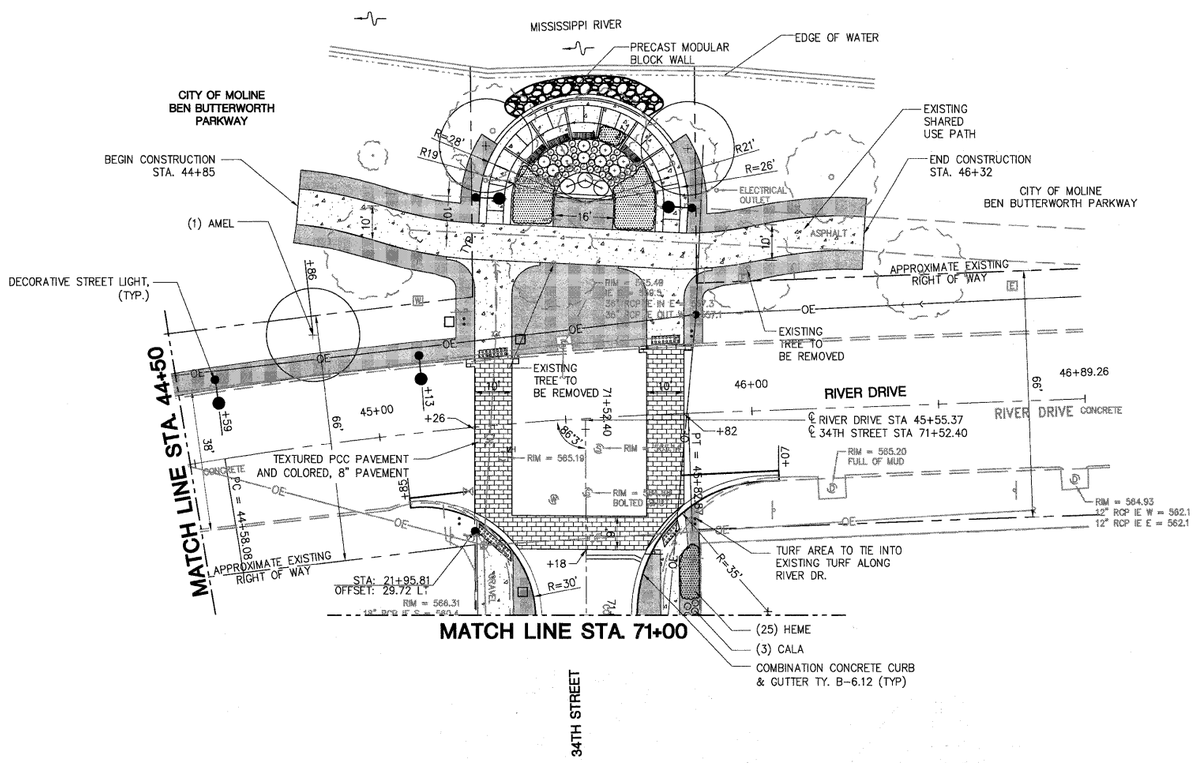

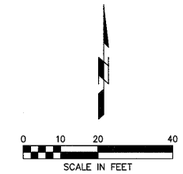

PROPOSED IMPROVEMENTS LEGEND	
GENERAL SITE	
PLAN MARK	DESCRIPTION
	PORTLAND CEMENT CONCRETE
	DECORATIVE STREET LIGHT
	PROPOSED TREE
	PCC PAVEMENT, TEXTURED AND COLORED
	SEEDING, CLASS 1
—OE—	PROPOSED POWER POLE AND OVERHEAD ELECTRIC BY OTHERS

SHIVE-HATTERY
Cedar Rapids, IA · Iowa City, IA · Des Moines, IA
Moline, IL · Bloomington, IL · Chicago, IL
SHIVE-HATTERY, INC. 1701 RIVER DRIVE, SUITE 200 MOLINE,IL 61265
PHONE (309) 764-7650 FAX (309) 764-8616
http://www.shive-hattery.com
ILLINOIS FIRM NUMBER: 184-000214

FILE NAME = $FILEL$	USER NAME = $USER$	DESIGNED – PHM	REVISED –	STATE OF ILLINOIS DEPARTMENT OF TRANSPORTATION	RIVER DRIVE PLAN	F.A.U. RTE.	SECTION	COUNTY	TOTAL SHEETS / SHEET NO.
		DRAWN – MAC	REVISED –			5756	06-00234-00-LS	ROCK ISLAND	30 / 15
	PLOT SCALE = $SCALE$	CHECKED – 07-06-10	REVISED –					CONTRACT NO. 85517	
	PLOT DATE = $DATE$	DATE – 07-06-10	REVISED –		SCALE: 1" = 20' / SHEET NO. 15 OF 30 SHEETS / STA. 44+50 TO STA. 71+00	FED. ROAD DIST. NO. 2	ILLINOIS	FED. AID PROJECT	