ESCA CONSULTANTS, INC.
CIVIL & STRUCTURAL ENGINEERS
SPRINGFIELD, ILLINOIS

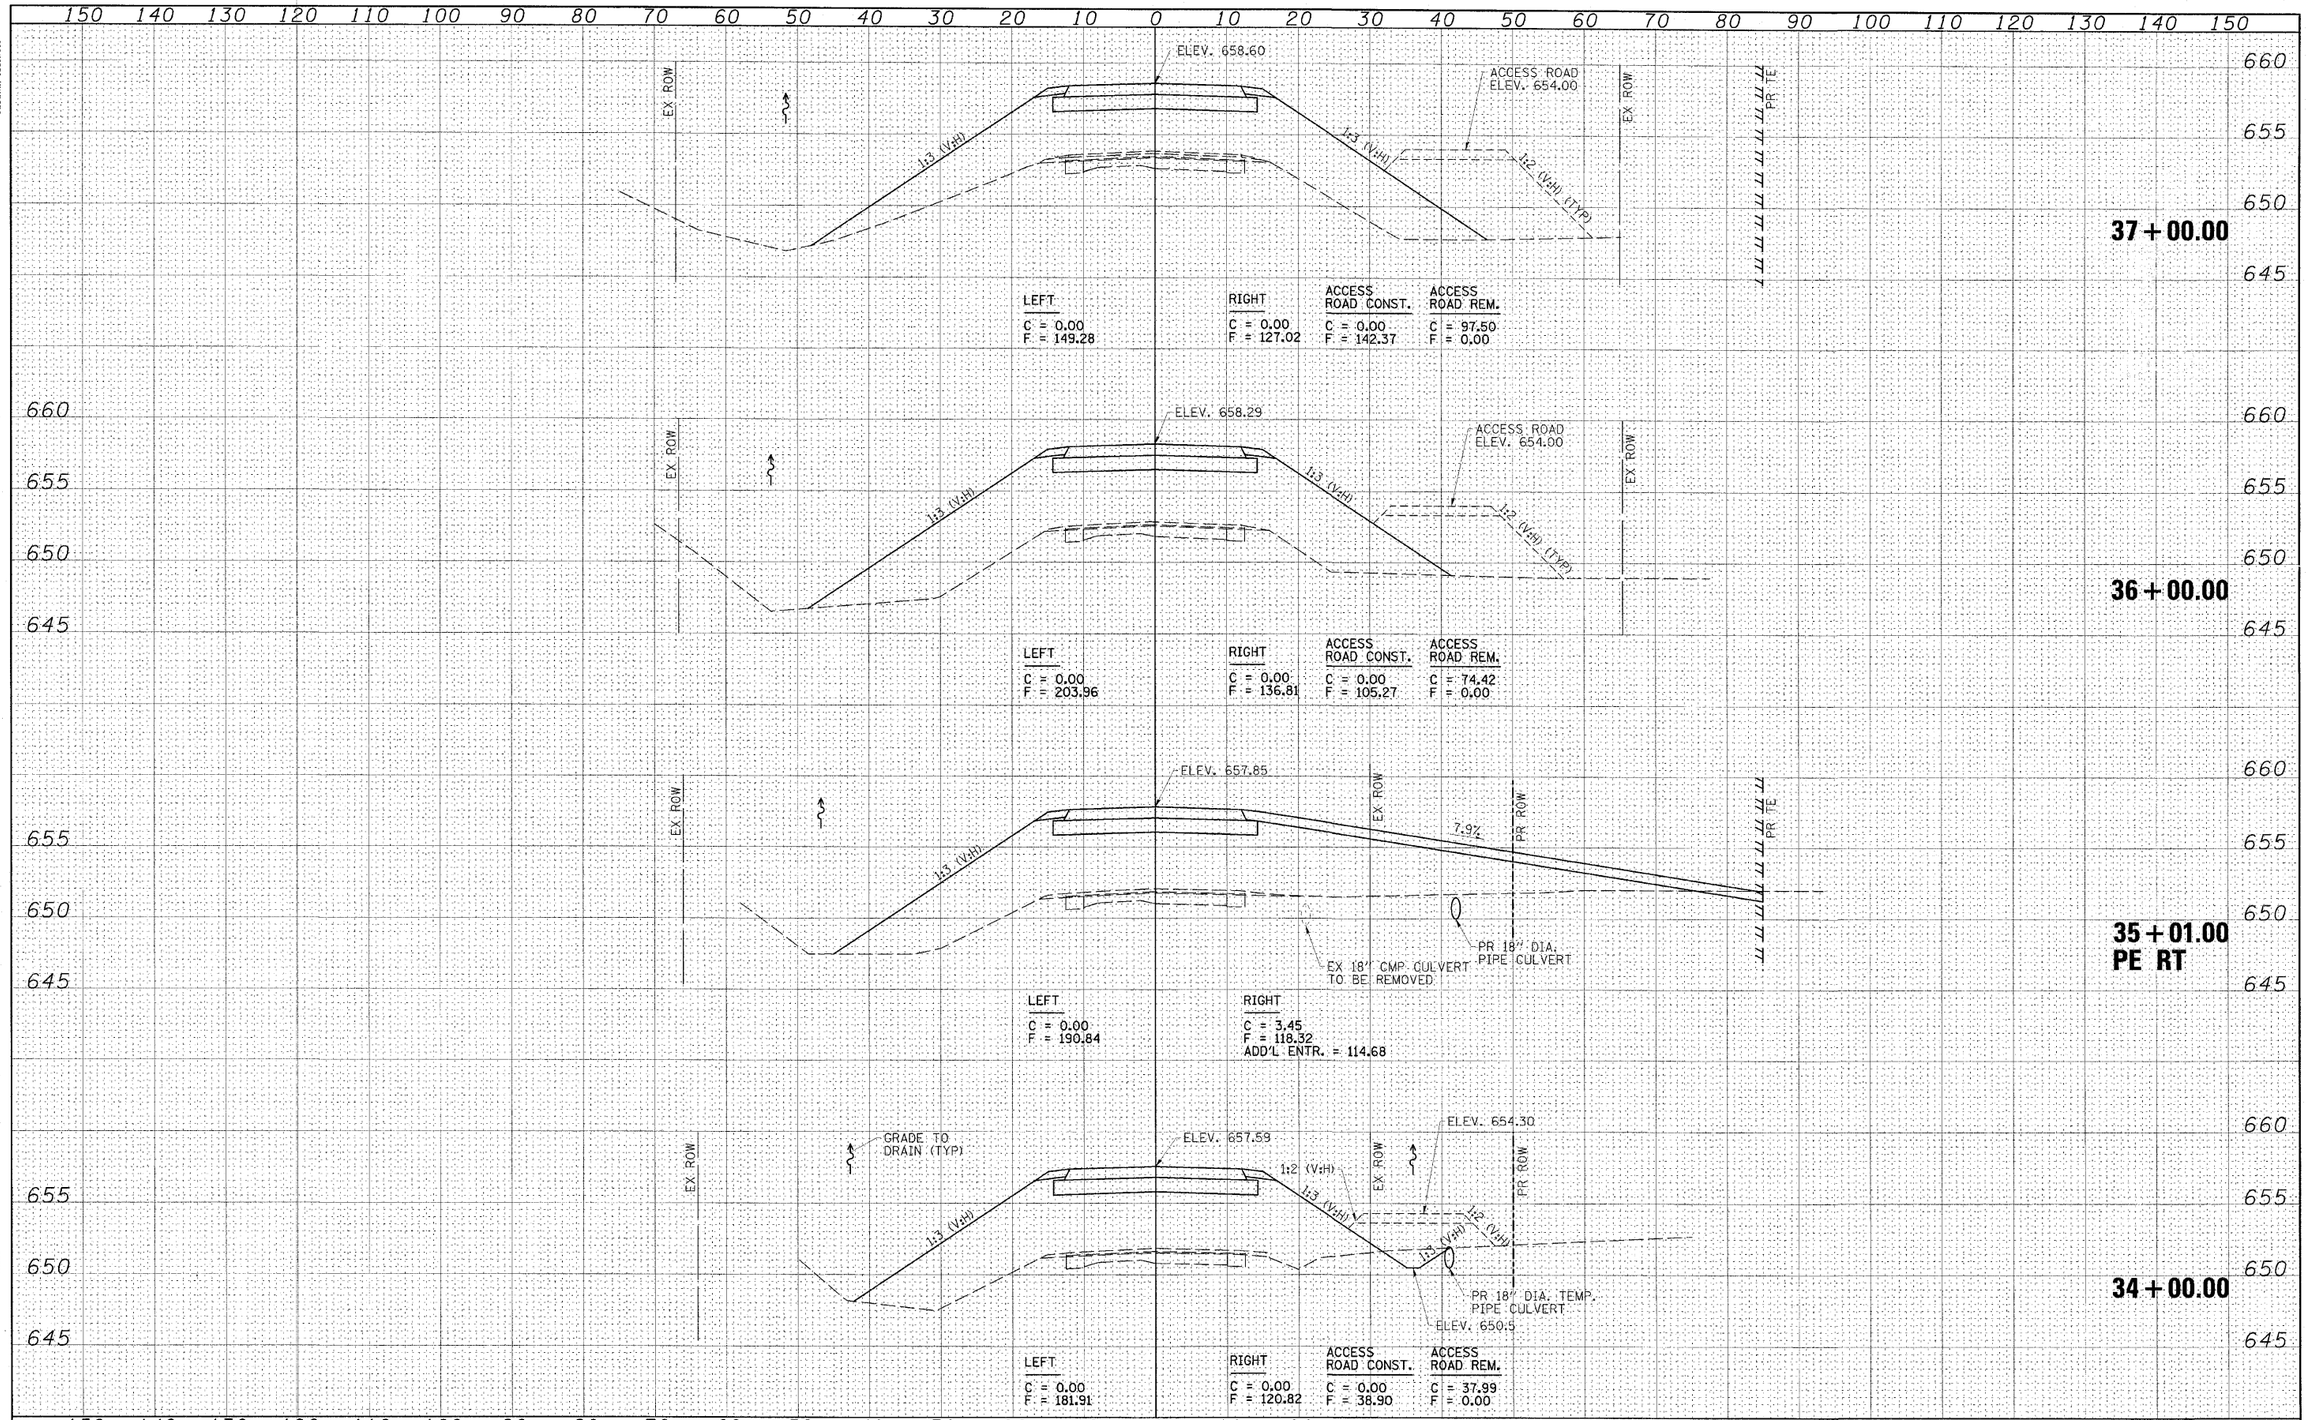

FILE NAME = 74401X02.dgn	USER NAME = HAS	DESIGNED - ELH	REVISED -
		DRAWN - DWH	REVISED -
	PLOT SCALE = 10.0000 ' / IN.	CHECKED - ELH	REVISED -
SCALES: (HORIZ) 1"=10' (VERT) 1"=5'	PLOT DATE = 5/26/2010 10:21:57 AM	DATE - 05/12/10	REVISED -

STATE OF ILLINOIS
DEPARTMENT OF TRANSPORTATION

SHADY REST ROAD CROSS SECTIONS

SCALE: AS SHOWN | SHEET NO. 5 OF 13 SHEETS | STA. 34+00.00 TO STA. 37+00.00

F.A.S. RTE.	SECTION	COUNTY	TOTAL SHEETS	SHEET NO.
535	08-00255-00-BR	PIATT	62	54
		CONTRACT NO. 91436		

FED. ROAD DIST. NO. | ILLINOIS | FED. AID PROJECT

FINAL SURVEY	SURVEYED	BY:	DATE
	PLOTTED		
	TEMPLATE		
NOTE BOOK	AREAS		
NO.	AREAS CHECKED		

ORIGINAL SURVEY	SURVEYED	BY:	DATE
	PLOTTED		
	TEMPLATE		
NOTE BOOK	AREAS		
NO.	AREAS CHECKED		