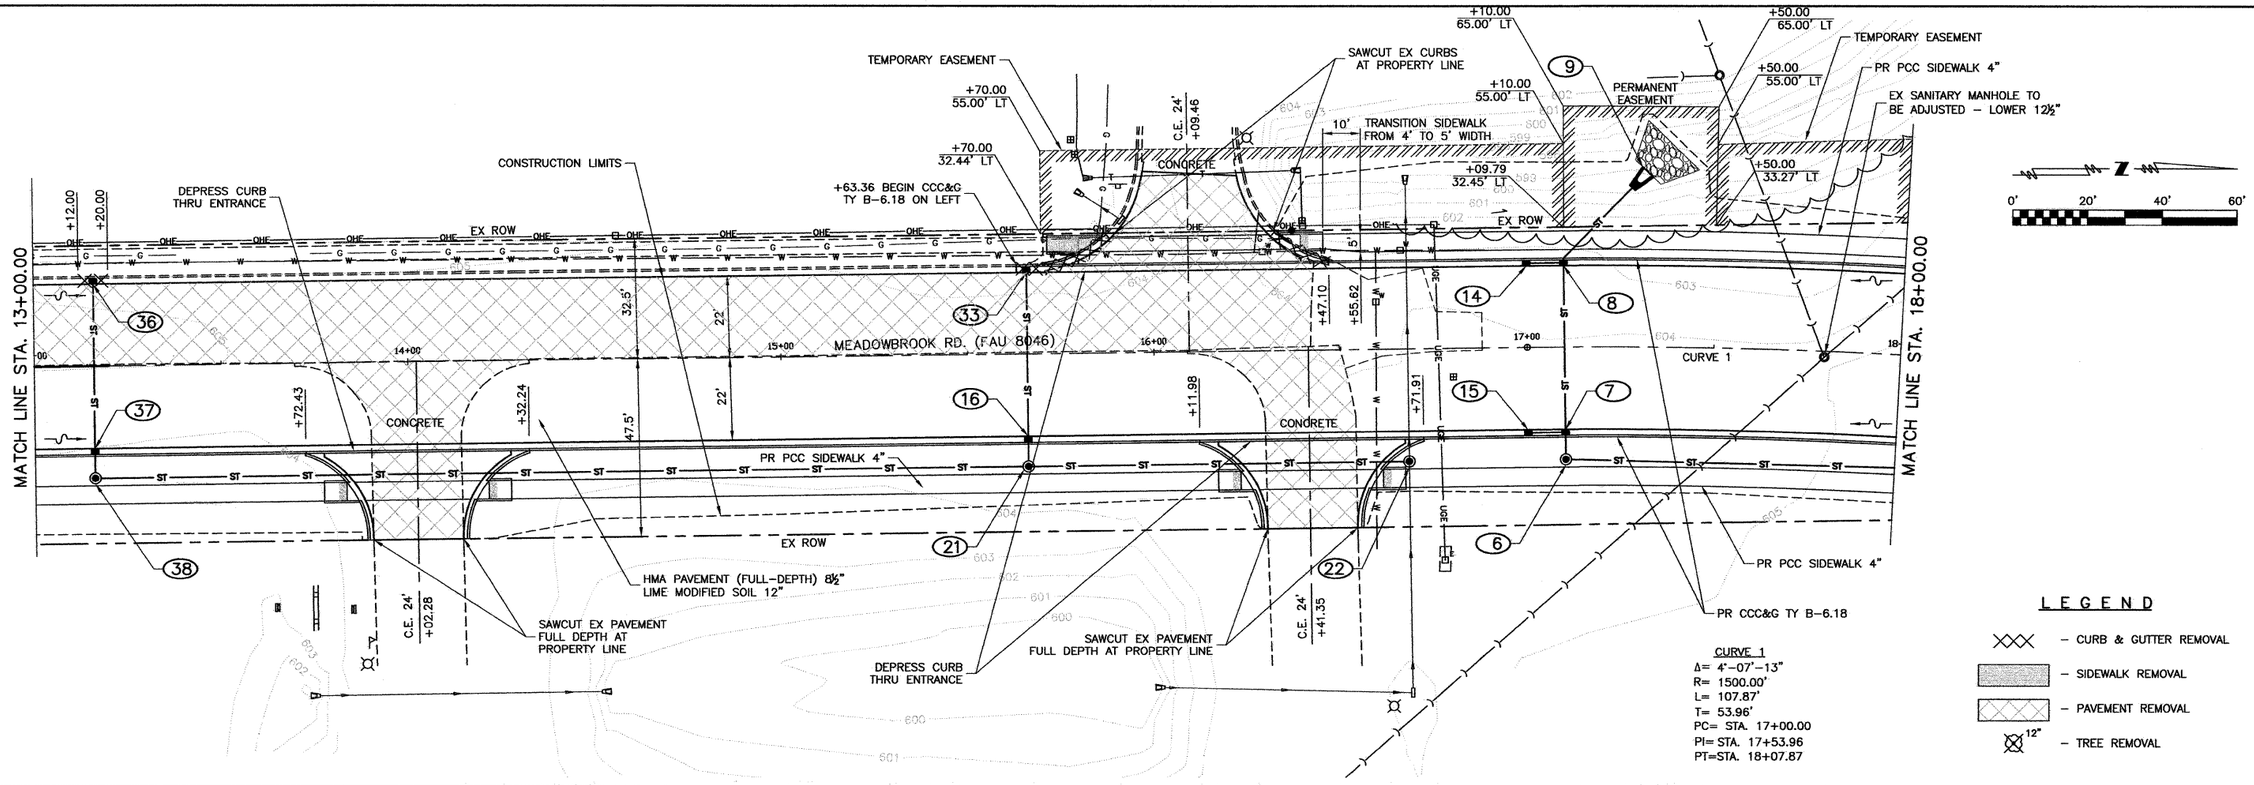

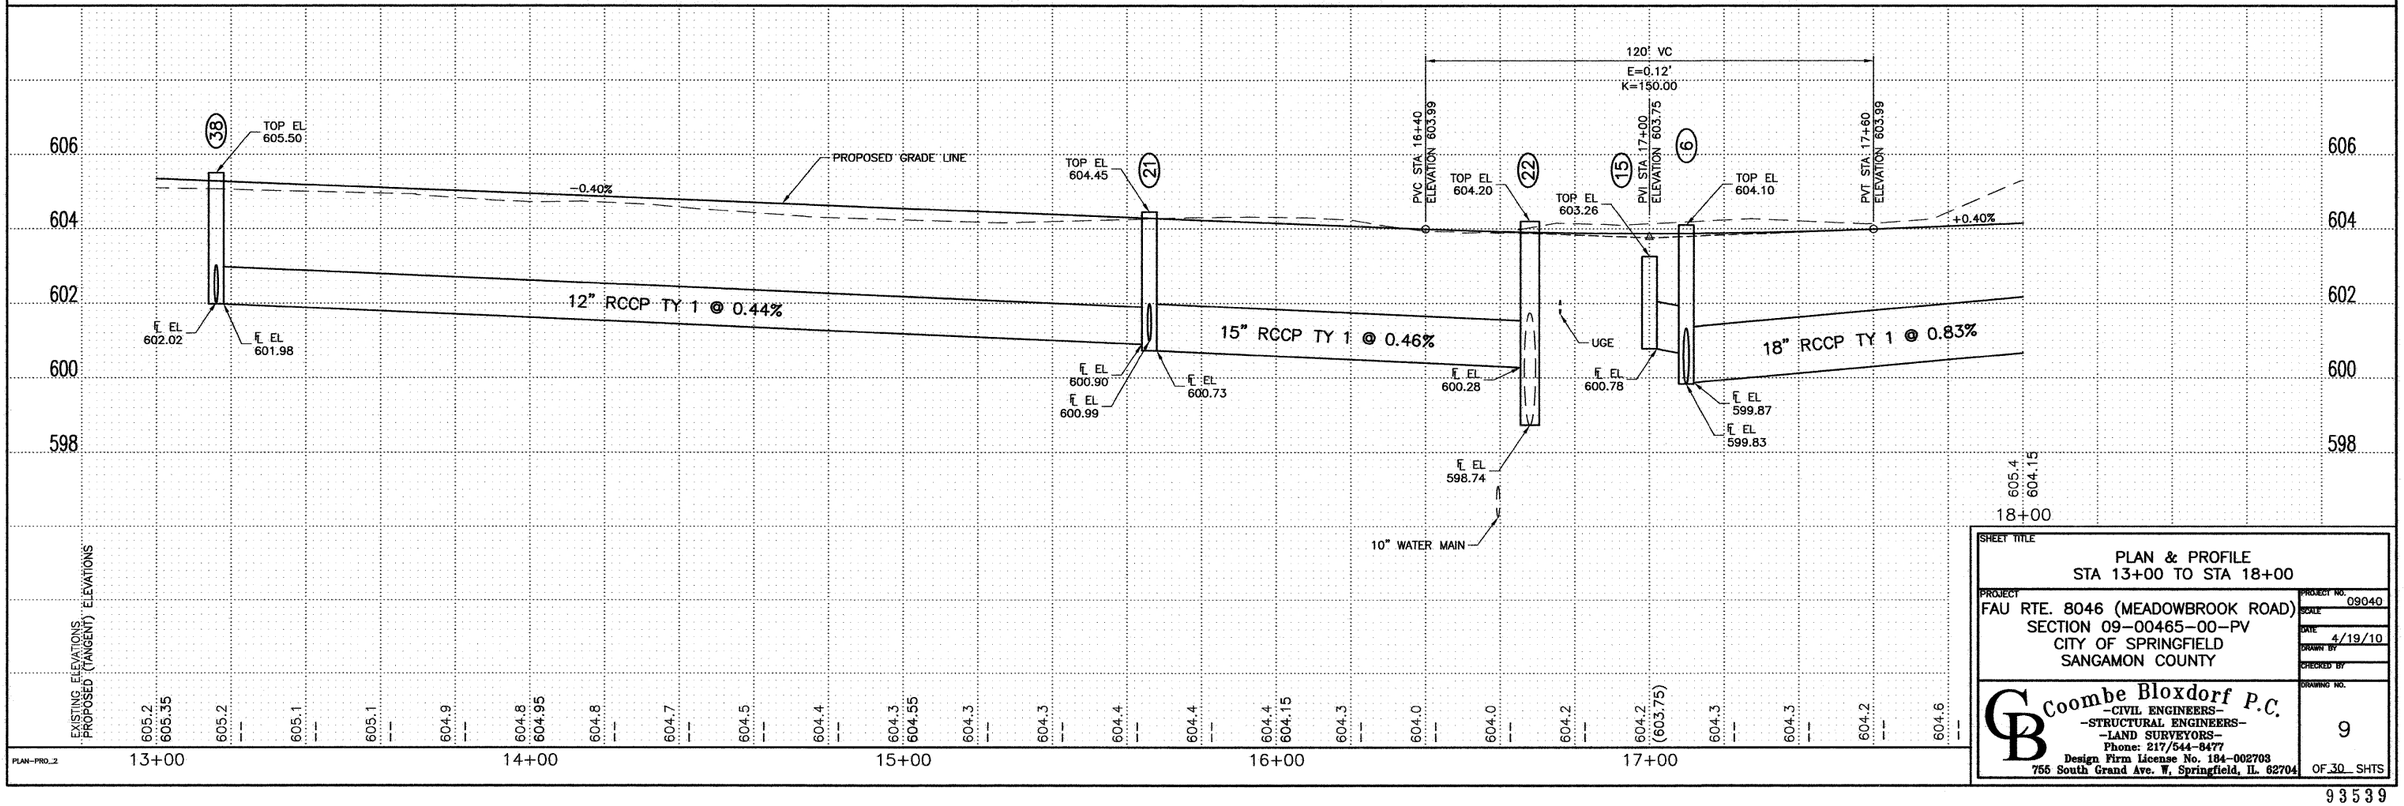

SHEET TITLE
PLAN & PROFILE
STA 13+00 TO STA 18+00

PROJECT
FAU RTE. 8046 (MEADOWBROOK ROAD)
SECTION 09-00465-00-PV
CITY OF SPRINGFIELD
SANGAMON COUNTY

PROJECT NO. 09040
SCALE
DATE 4/19/10
DRAWN BY
CHECKED BY
DRAWING NO. 9
OF 30 SHTS

Coombe Bloxdorf P.C.
-CIVIL ENGINEERS-
-STRUCTURAL ENGINEERS-
-LAND SURVEYORS-
Phone: 217/544-8477
Design Firm License No. 184-002703
755 South Grand Ave. W, Springfield, IL. 62704

PLAN-PRO_2

93539