PLAN | SURVEYED | DATE | BY | PLOTTED | GRADES CHECKED | ALIGNMENT CHECKED | NOTE BOOK | STRUCTURE NO(S)/PINS CK'D | NO. | C400 FILE NAME

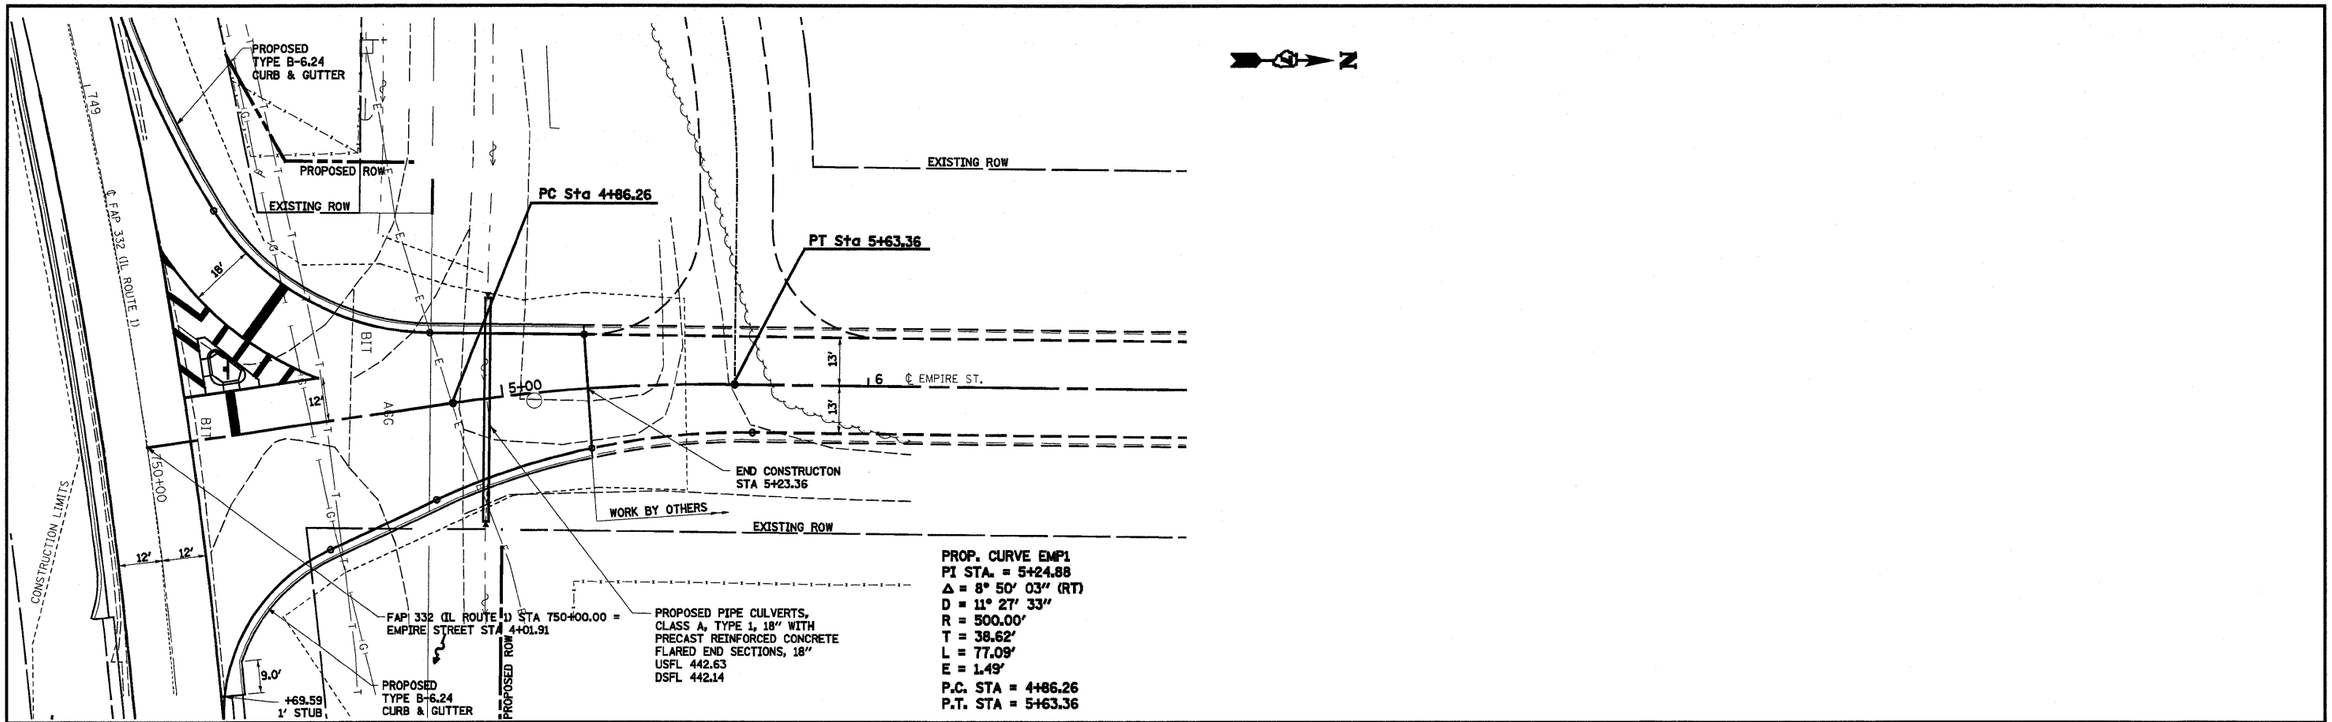

PROFILE | SURVEYED | DATE | BY | PLOTTED | GRADES CHECKED | ALIGNMENT CHECKED | NOTE BOOK | STRUCTURE NO(S)/PINS CK'D | NO.

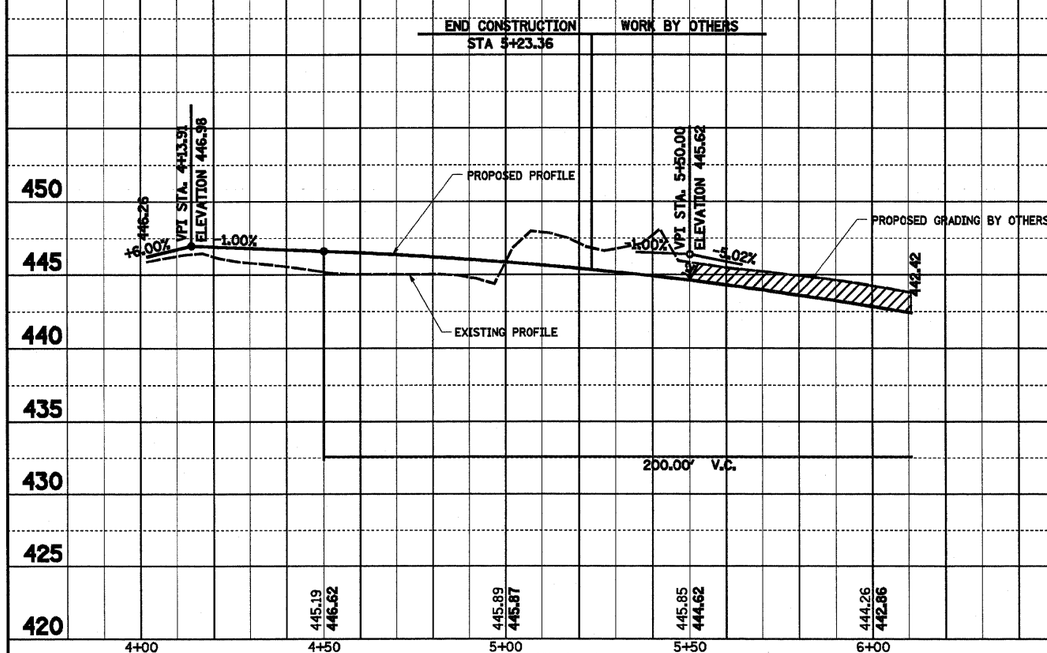

FILE NAME = S:\Projects\407-0008 080 Dist 7 Various\WO IL over NS RR\dgn\Revised PS&E Plans 07-14-09\PP_IL Route Ldgn	USER NAME = paul	DESIGNED - JLS	REVISED - 07-14-09
	PLOT SCALE = 40.000 ' / IN.	DRAWN - MAB	REVISED -
	PLOT DATE = 7/14/2009	CHECKED - BRM	REVISED -
		DATE - 7-09-08	REVISED -

STATE OF ILLINOIS
DEPARTMENT OF TRANSPORTATION

PLAN AND PROFILE, EMPIRE STREET

SCALE: 1"=20' | SHEET NO. 1 OF 1 SHEETS | STA. 13+50.00 TO STA. 18+00.00

F.A.P RTE.	SECTION	COUNTY	TOTAL SHEETS	SHEET NO.
332	103B-1	WABASH	90	18
		CONTRACT NO. 94754		
FED. ROAD DIST. NO.	ILLINOIS	FED. AID PROJECT		