


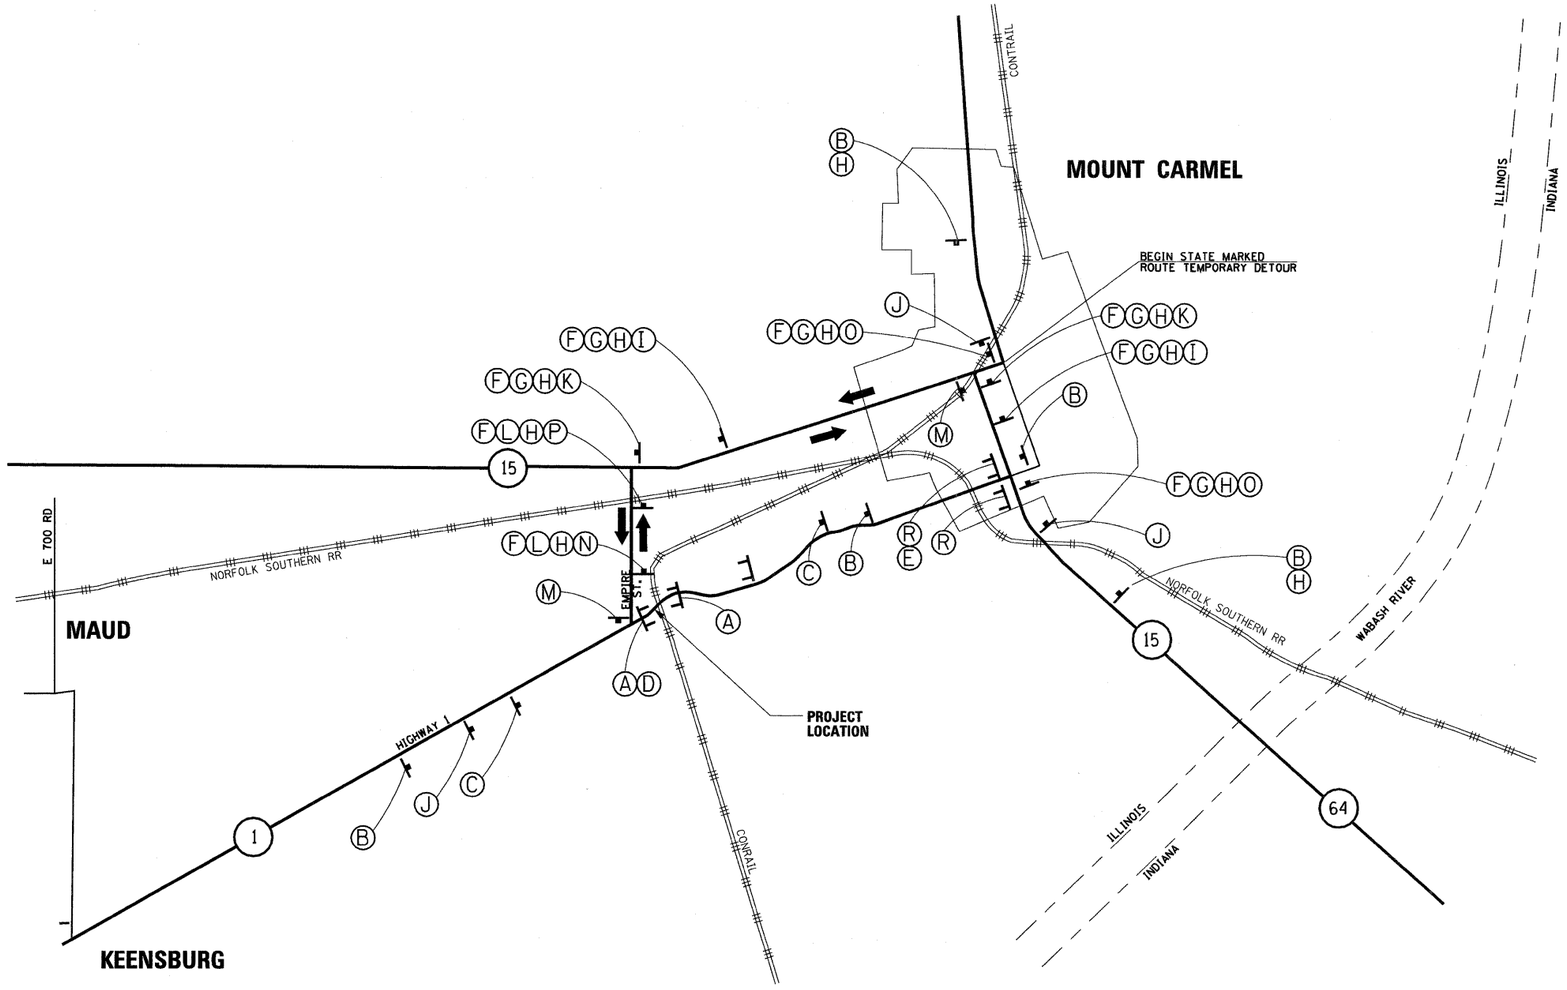


**LEGEND**

- TYPE III BARRICADES CONFORMING TO STD. 709101 W/2 FLASHING LIGHTS
- SIGNS ON POST MOUNTED SUPPORTS
- FLASING LIGHT ABOVE SIGN

* 2 EA MESSAGE BOARDS FOR ADVANCE NOTICE

**GENERAL NOTES**

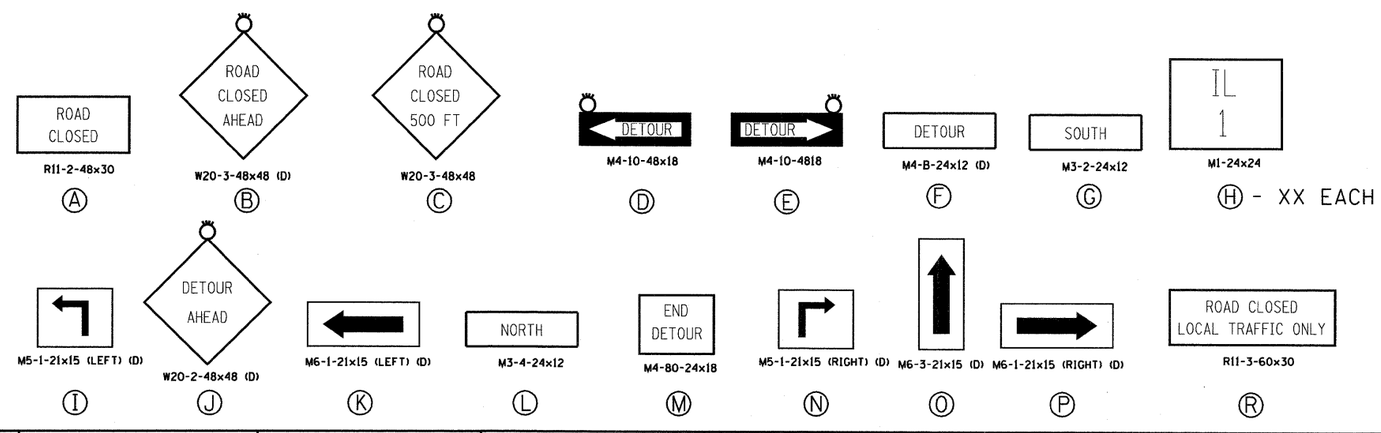1. ALL TRAFFIC CONTROL DEVICES SHALL BE FURNISHED, ERECTED AND MAINTAINED BY THE CONTRACTOR.
2. ALL SIGNS NOT ATTACHED TO BARRICADES SHALL BE POST MOUNTED UNLESS NOTED OTHERWISE.
3. LOCATIONS OF TRAFFIC CONTROL DEVICES MAY BE ADJUSTED BY THE ENGINEER.
4. ALL TRAFFIC CONTROL SHOWN ON THIS SHEET SHALL BE PAID FOR PER LUMP SUM FOR TRAFFIC CONTROL AND PROTECTION. OTHER ITEMS REQUIRED BY THE ENGINEER AND NOT SHOWN ON THIS DRAWING SHALL BE INCLUDED IN THE PAY ITEM AND NO ADDITIONAL COMPENSATION WILL BE ALLOWED.

| | | | |
|---|---|---|---|
| FILE NAME = S:\Projects\A07-0000 000 Dist 7 Vanscoy\01 IL 1 over NS RR\dgn\road closure.dgn | USER NAME = paul | DESIGNED - JWS | REVISED - |
| | | DRAWN - MAB | REVISED - |
| | PLOT SCALE = 200.0000 ' / IN. | CHECKED - BRM | REVISED - |
| | PLOT DATE = 4/29/2009 | DATE - 6-06-08 | REVISED - |

**STATE OF ILLINOIS**
**DEPARTMENT OF TRANSPORTATION**

**ROAD CLOSURE DETAIL**

SCALE: 1"= 1 MI. | SHEET NO. 1 OF 1 SHEETS | STA. | TO STA.

| F.A.P. RTE. | SECTION | COUNTY | TOTAL SHEETS | SHEET NO. |
|---|---|---|---|---|
| 332 | 103B-1 | WABASH | 90 | 20 |

**CONTRACT NO. 94754**

FED. ROAD DIST. NO. | ILLINOIS | FED. AID PROJECT