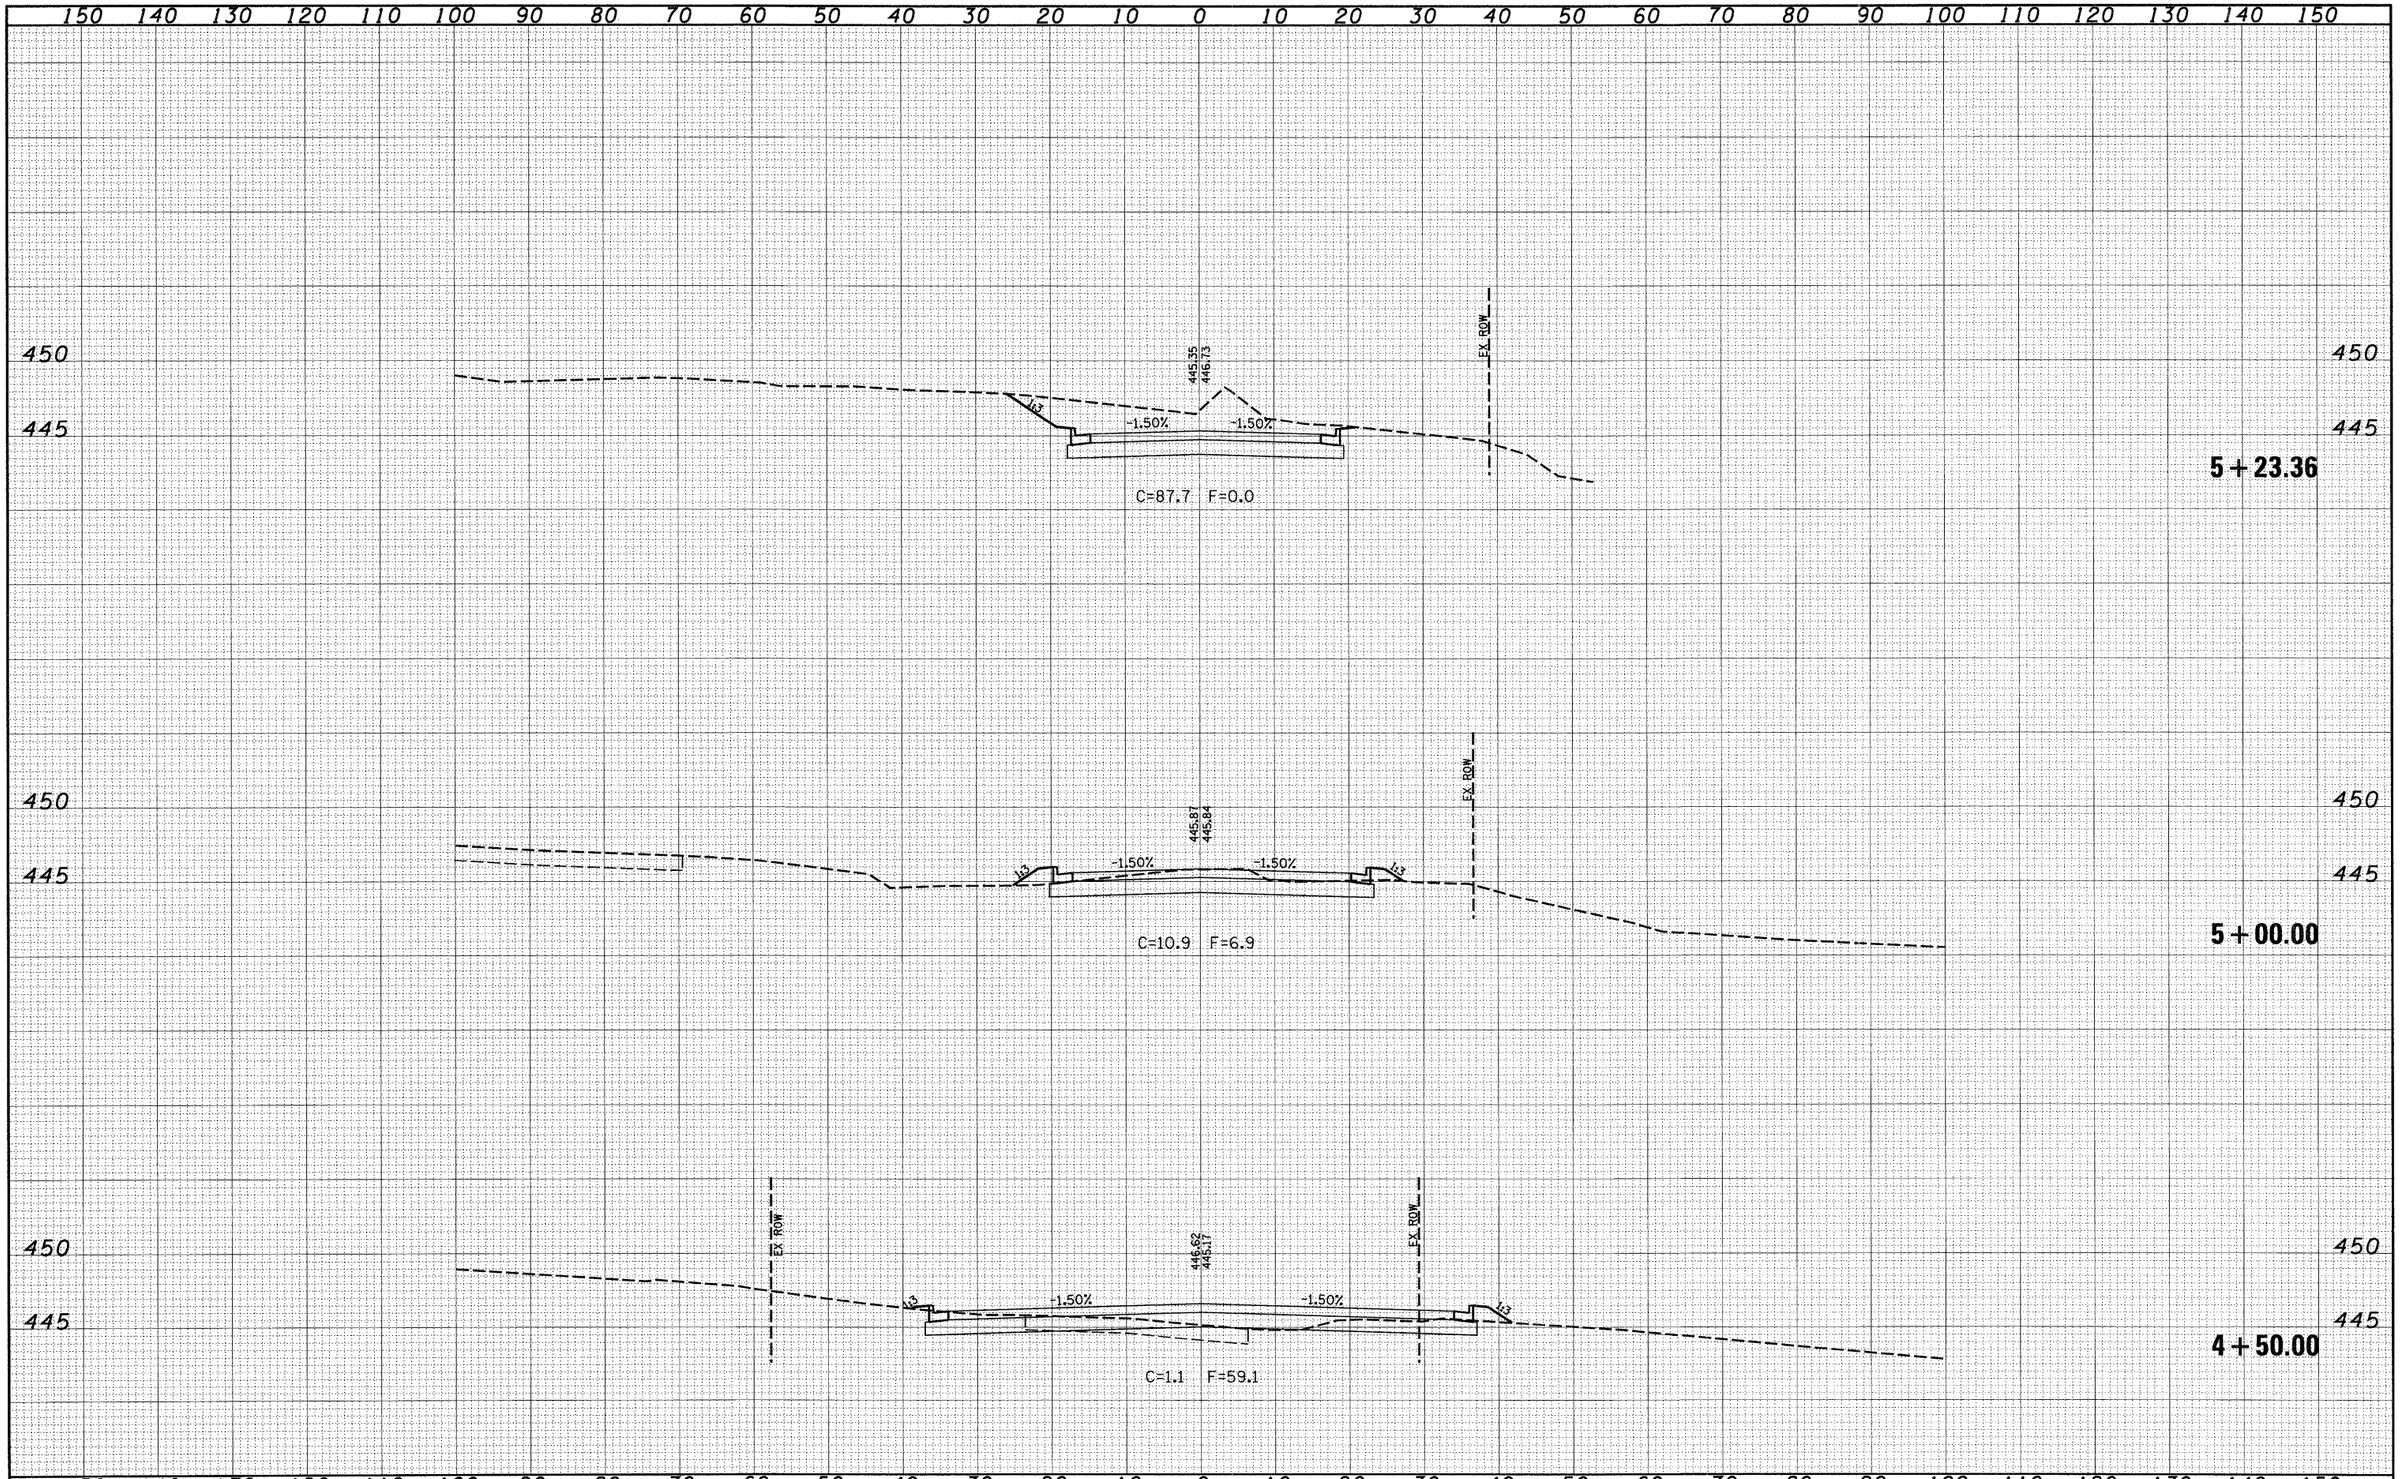

FINAL SURVEY		BY	DATE
NOTE BOOK	SURVEYED		
	PLOTTED		
	TEMPLATE		
	AREAS		
NO.	AREAS CHECKED		

ORIGINAL SURVEY		BY	DATE
NOTE BOOK	SURVEYED		
	PLOTTED		
	TEMPLATE		
	AREAS		
NO.	AREAS CHECKED		

FILE NAME = S:\Projects\407-0008 DBD Dist 7 Various\WO IL lover NS RR\dgn\xsht_empire.dgn	USER NAME = paul	DESIGNED - JLS	REVISED -
		DRAWN - SGK	REVISED -
	PLOT SCALE = 20.0000 ' / IN.	CHECKED - BRM	REVISED -
	PLOT DATE = 4/28/2009	DATE - 9-30-08	REVISED -

STATE OF ILLINOIS
DEPARTMENT OF TRANSPORTATION

CROSS SECTIONS – EMPIRE STREET

SCALE: 1"=10' | SHEET NO. 1 OF 2 SHEETS | STA. 4+50.00 TO STA. 5+23.36

F.A.P. RTE.	SECTION	COUNTY	TOTAL SHEETS	SHEET NO.
332	103B-1	WABASH	90	89

CONTRACT NO. 94754

FED. ROAD DIST. NO. | ILLINOIS | FED. AID PROJECT