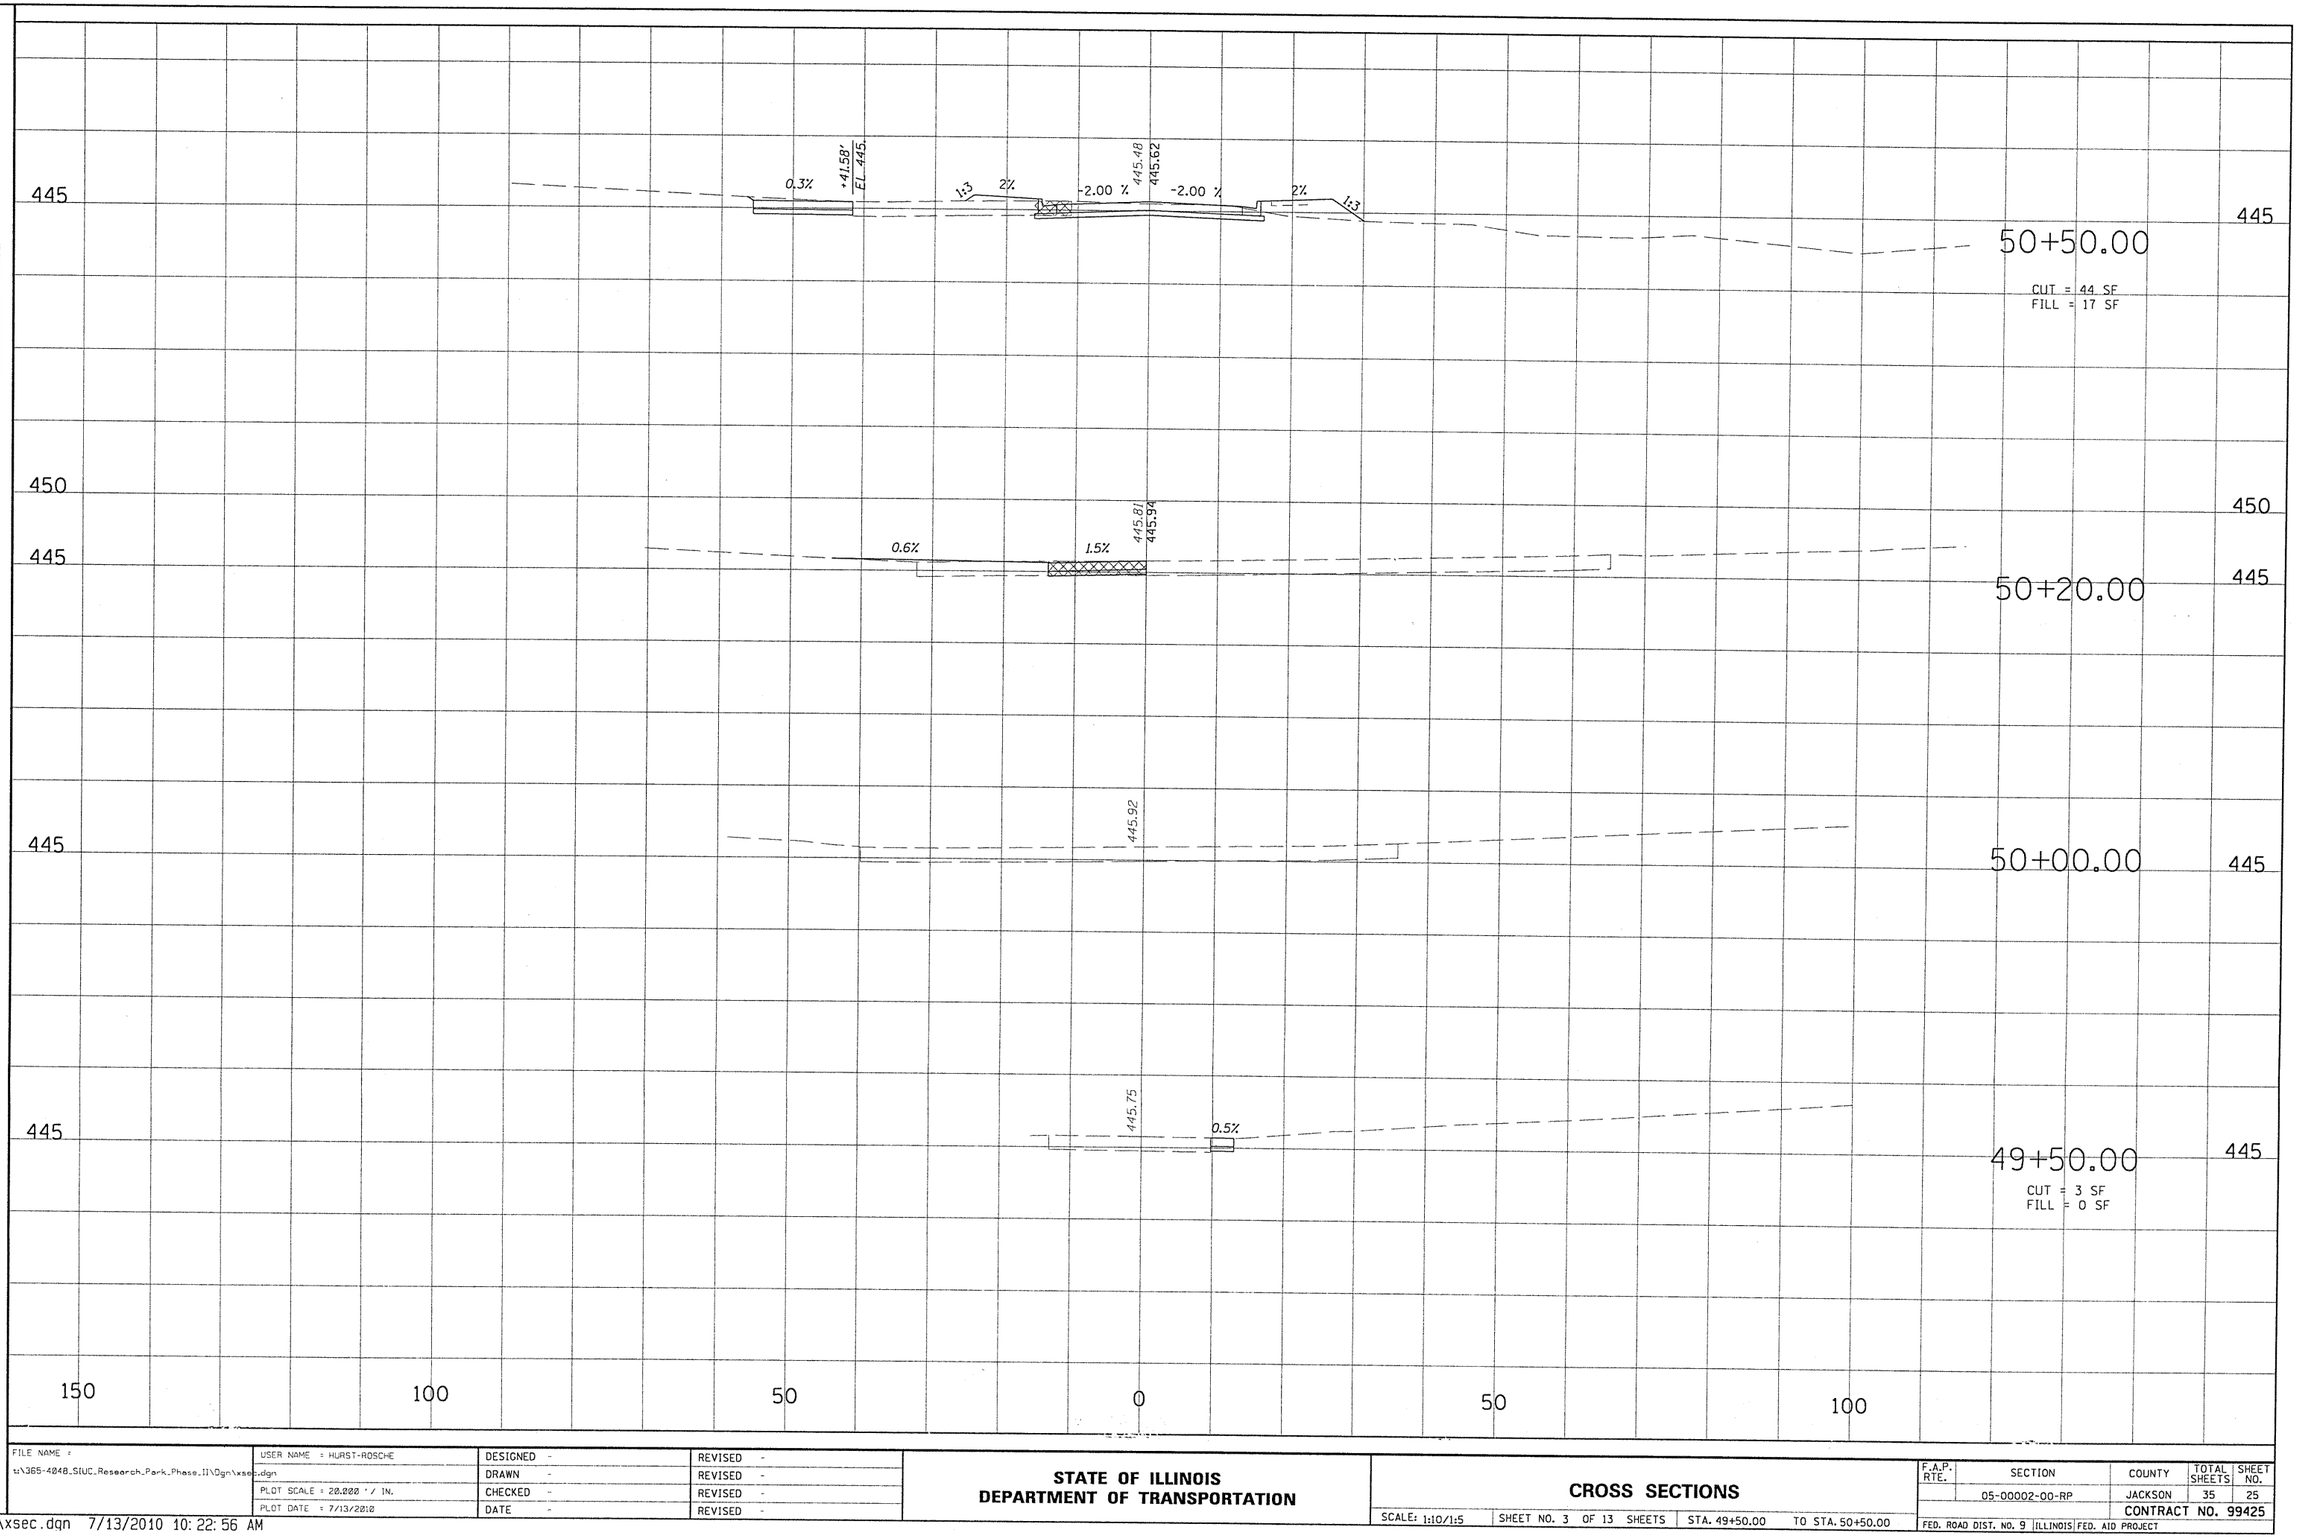

ORIGINAL SURVEY NOTE BOOK NO. — SURVEYED — PLOTTED — TEMPLATE — AREAS — AREAS CHECKED

FINAL SURVEY NOTE BOOK NO. — SURVEYED — PLOTTED — TEMPLATE — AREAS — AREAS CHECKED

FILE NAME = t:\365-4048_SIUC_Research_Park_Phase_II\Dgn\xsec.dgn	USER NAME = HURST-ROSCHE	DESIGNED -	REVISED -
		DRAWN -	REVISED -
	PLOT SCALE = 20.000 ' / IN.	CHECKED -	REVISED -
	PLOT DATE = 7/13/2010	DATE -	REVISED -

STATE OF ILLINOIS
DEPARTMENT OF TRANSPORTATION

CROSS SECTIONS

SCALE: 1:10/1:5 | SHEET NO. 3 OF 13 SHEETS | STA. 49+50.00 TO STA. 50+50.00

F.A.P. RTE.	SECTION	COUNTY	TOTAL SHEETS	SHEET NO.
	05-00002-00-RP	JACKSON	35	25
		CONTRACT NO. 99425		
FED. ROAD DIST. NO. 9	ILLINOIS	FED. AID PROJECT		

...\Dgn\xsec.dgn 7/13/2010 10:22:56 AM