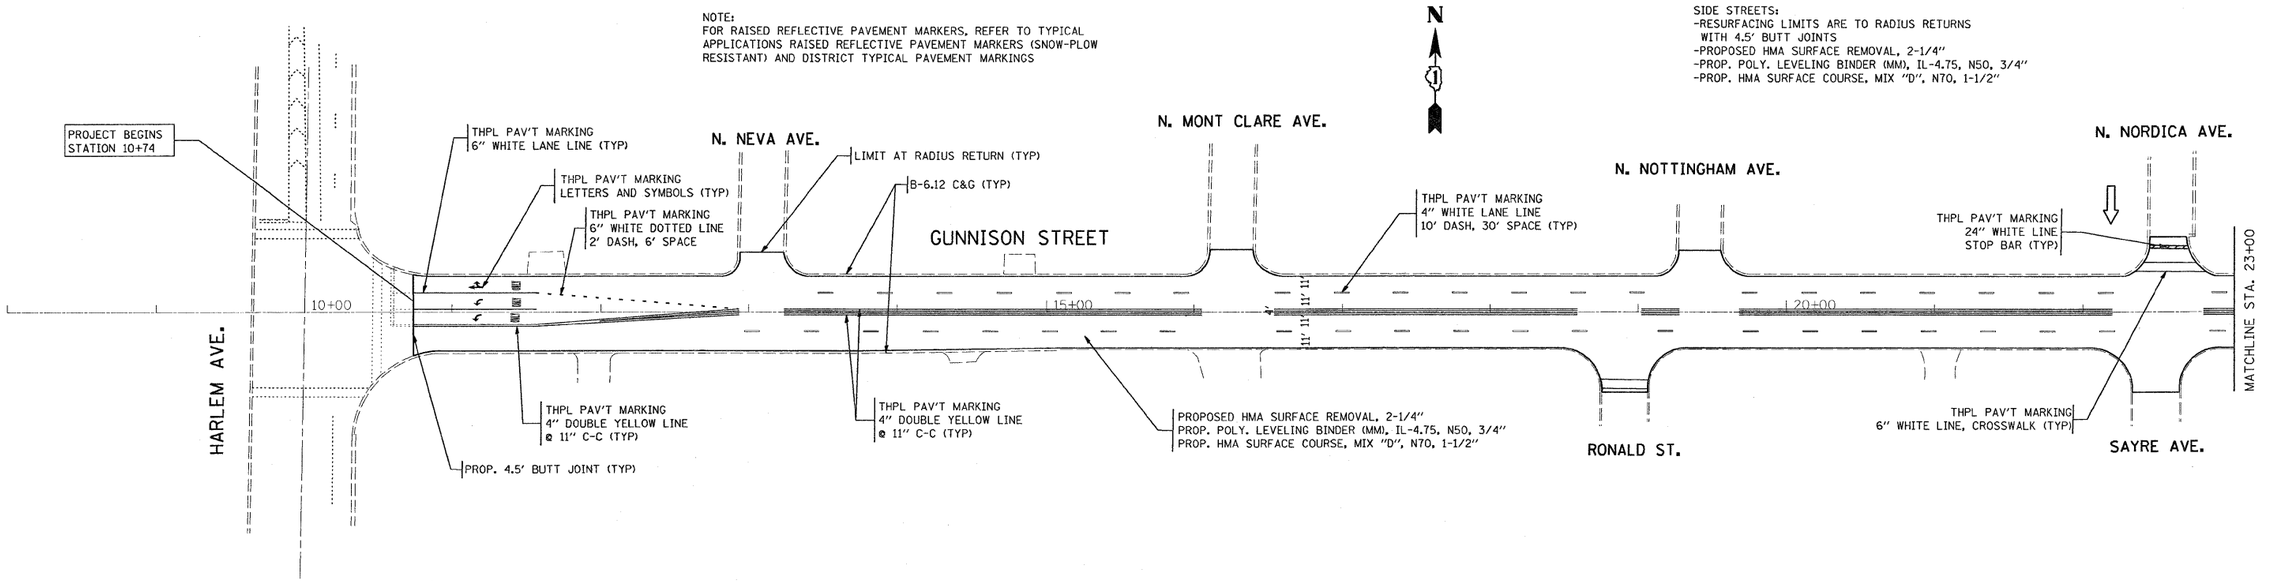

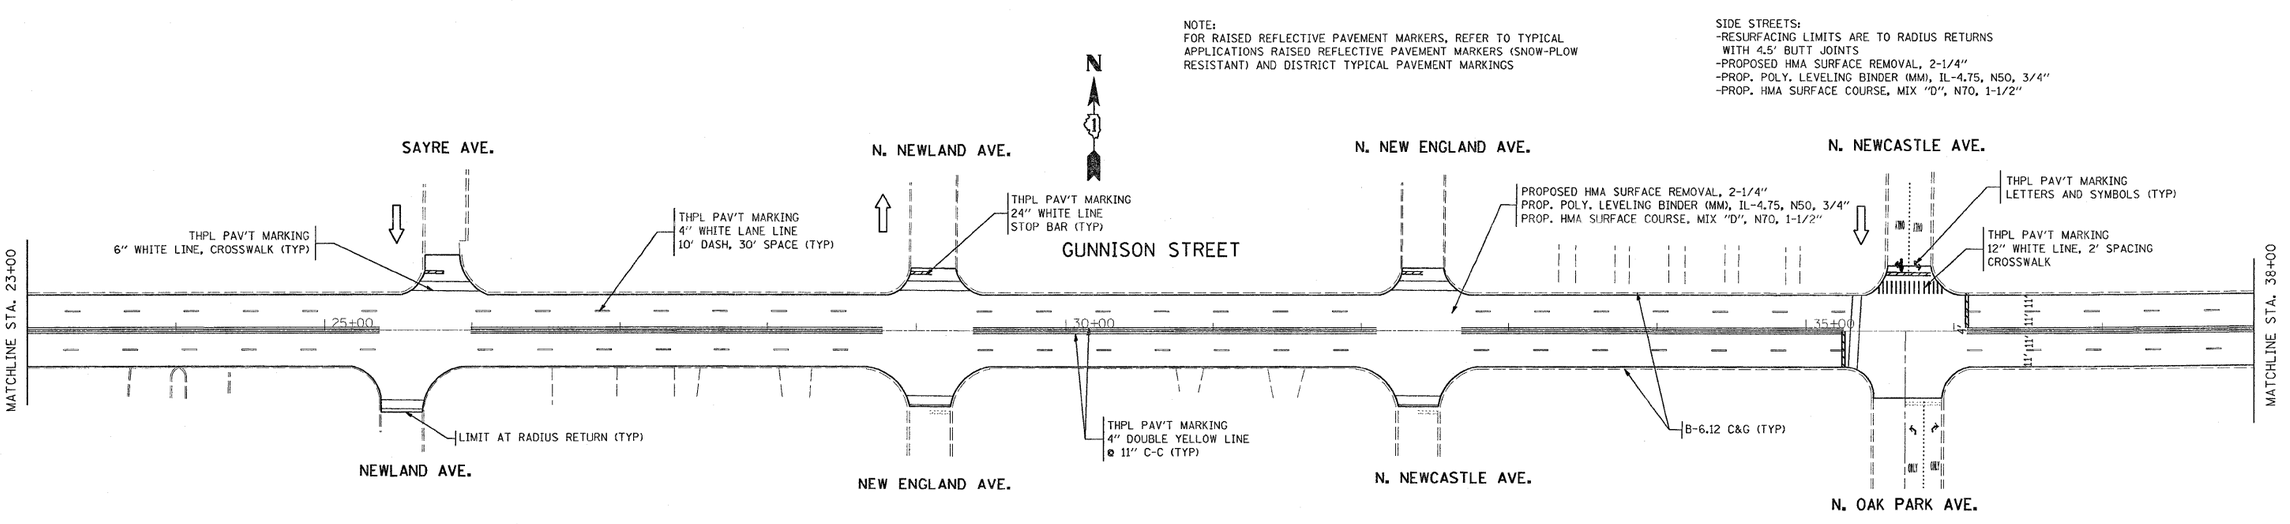

FILE NAME = c:\pw_work\PWIDOT\AQUEELFF\d0142070\D176689-sht_plan.dgn	USER NAME = aqueelff	DESIGNED - FFA 6-8-09	REVISED -	**STATE OF ILLINOIS DEPARTMENT OF TRANSPORTATION**	**GUNNISON STREET (HARLEM AVE TO NAGLE AVE.)**	F.A.U. RTE.	SECTION	COUNTY	TOTAL SHEETS	SHEET NO.
		DRAWN -	REVISED -			1363	0707.4 RS	COOK	20	5
	PLOT SCALE = 50.0000 ' / IN.	CHECKED -	REVISED -					CONTRACT NO. 60H68		
	PLOT DATE = 6/24/2009	DATE -	REVISED -		SCALE: SHEET NO. 1 OF 2 SHEETS STA. 10+74 TO STA. 38+00			ILLINOIS FED. AID PROJECT		