NOTE:
FOR RAISED REFLECTIVE PAVEMENT MARKERS, REFER TO TYPICAL APPLICATIONS RAISED REFLECTIVE PAVEMENT MARKERS (SNOW-PLOW RESISTANT) AND DISTRICT TYPICAL PAVEMENT MARKINGS

SIDE STREETS:
-RESURFACING LIMITS ARE TO RADIUS RETURNS WITH 4.5' BUTT JOINTS
-PROPOSED HMA SURFACE REMOVAL, 2-1/4"
-PROP. POLY. LEVELING BINDER (MM), IL-4.75, N50, 3/4"
-PROP. HMA SURFACE COURSE, MIX "D", N70, 1-1/2"

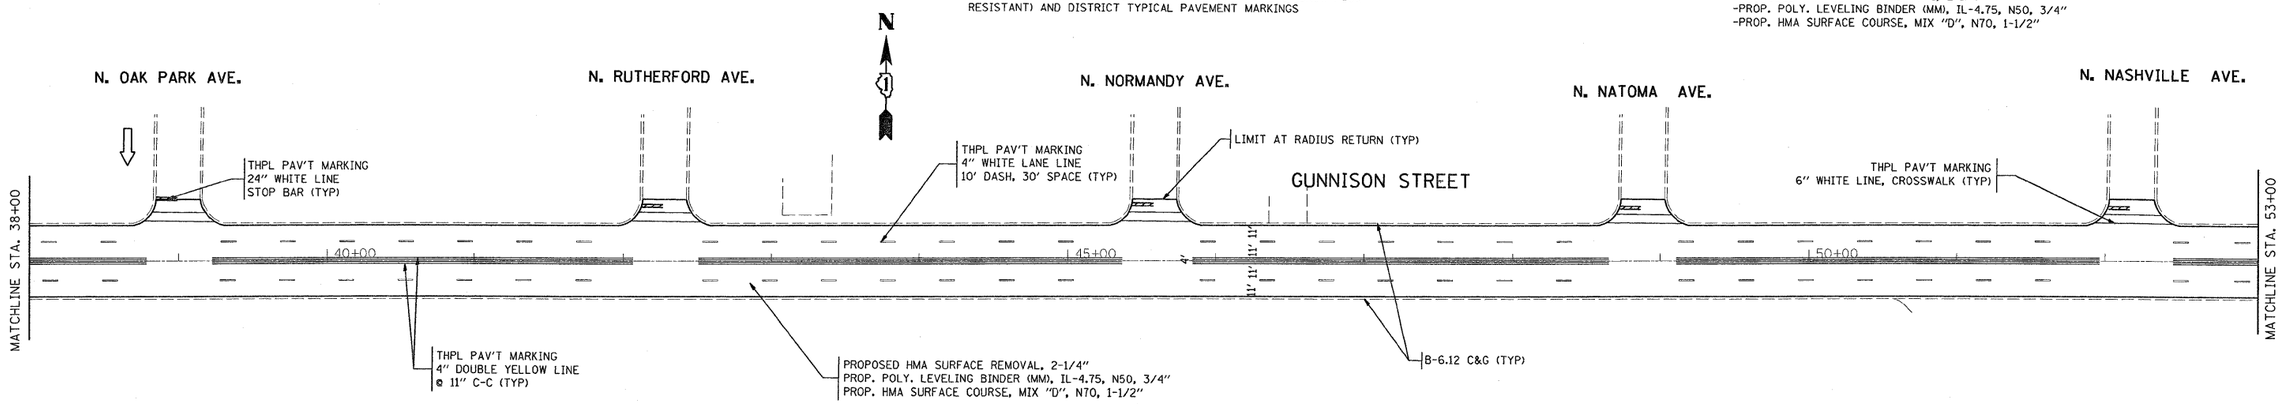

NOTE:
FOR RAISED REFLECTIVE PAVEMENT MARKERS, REFER TO TYPICAL APPLICATIONS RAISED REFLECTIVE PAVEMENT MARKERS (SNOW-PLOW RESISTANT) AND DISTRICT TYPICAL PAVEMENT MARKINGS

SIDE STREETS:
-RESURFACING LIMITS ARE TO RADIUS RETURNS WITH 4.5' BUTT JOINTS
-PROPOSED HMA SURFACE REMOVAL, 2-1/4"
-PROP. POLY. LEVELING BINDER (MM), IL-4.75, N50, 3/4"
-PROP. HMA SURFACE COURSE, MIX "D", N70, 1-1/2"

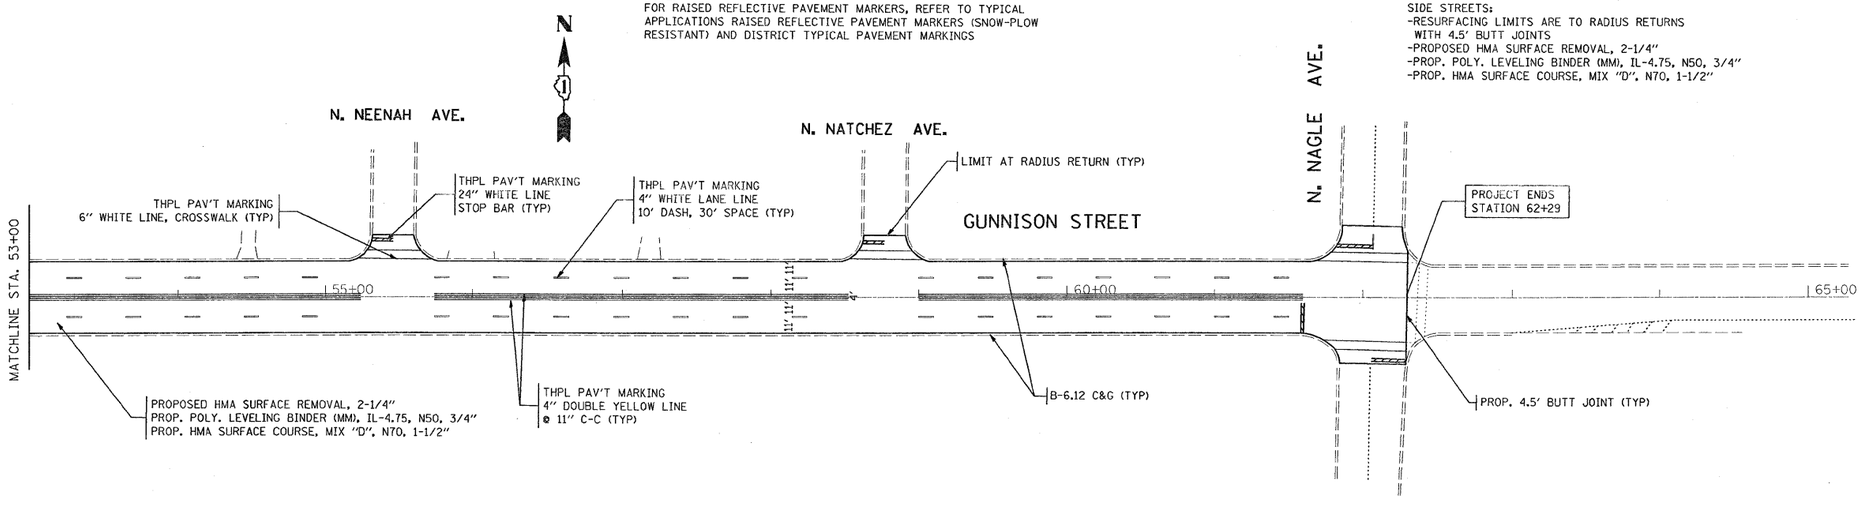

FILE NAME = c:\pw_work\PWIDOT\AQUEELFF\d0142870\D176609-sht-plan.dgn	USER NAME = aqueelff	DESIGNED - FFA 6-8-09	REVISED -	STATE OF ILLINOIS DEPARTMENT OF TRANSPORTATION	GUNNISON STREET (HARLEM AVE TO NAGLE AVE.)	F.A.U. RTE.	SECTION	COUNTY	TOTAL SHEETS	SHEET NO.
		DRAWN -	REVISED -			1363	0707.4 RS	COOK	20	6
	PLOT SCALE = 50.0000 ' / IN.	CHECKED -	REVISED -					CONTRACT NO. 60H68		
	PLOT DATE = 6/24/2009	DATE -	REVISED -		SCALE: / SHEET NO. 2 OF 2 SHEETS / STA. 38+00 TO STA. 62+29			ILLINOIS FED. AID PROJECT		