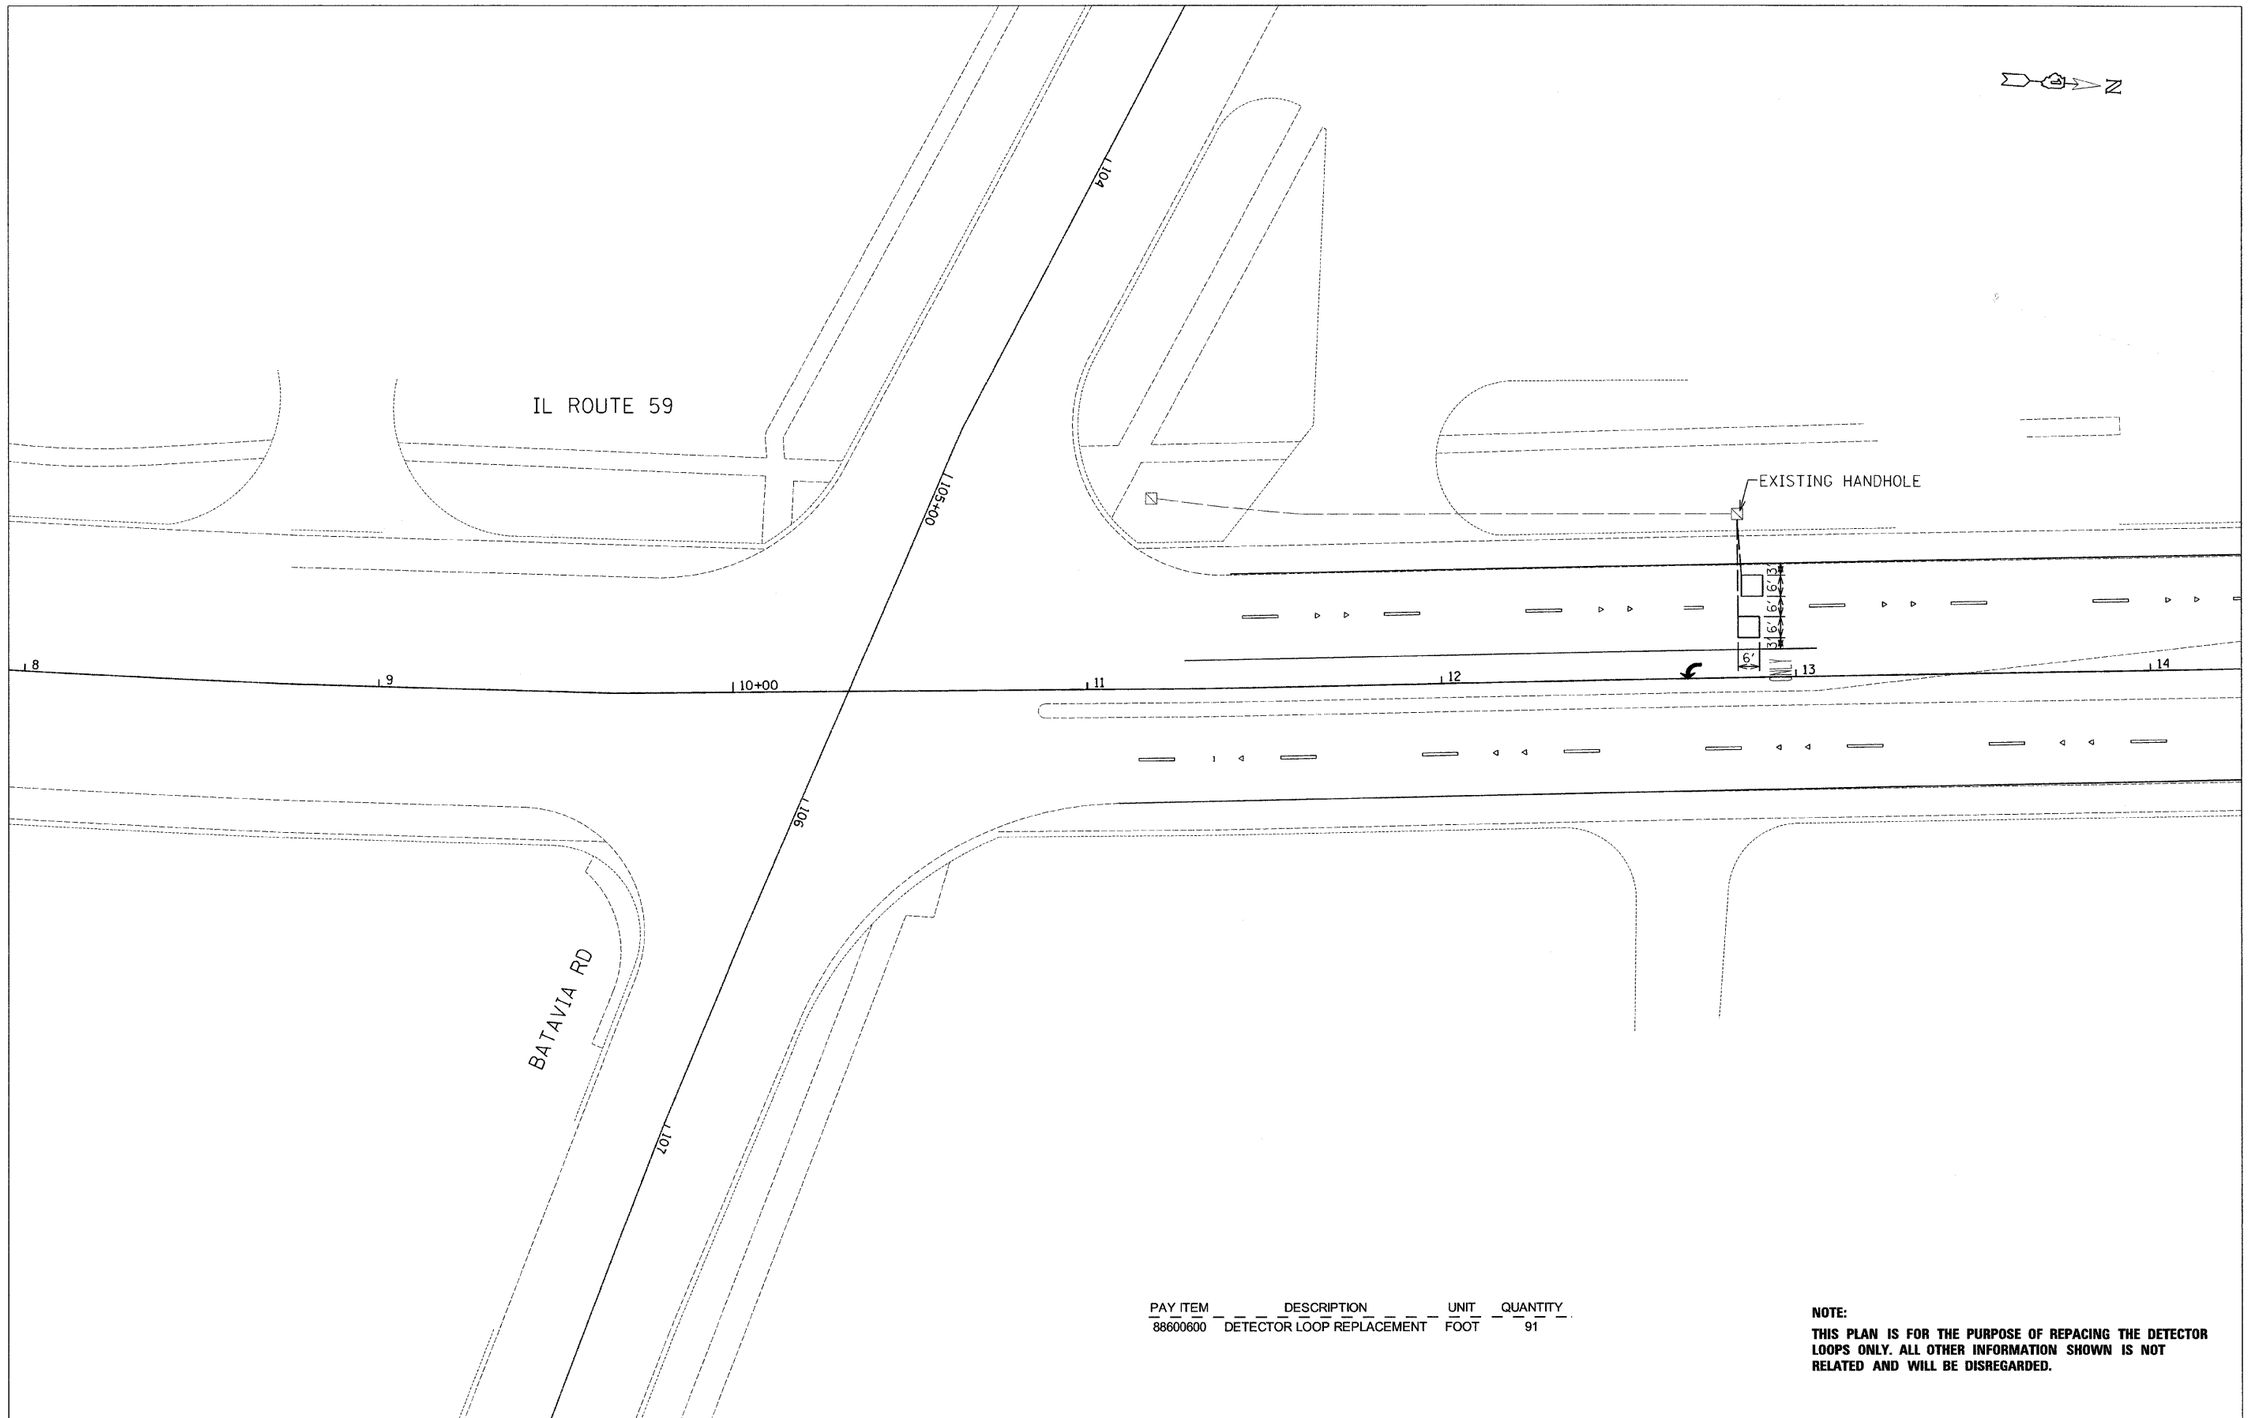

PAY ITEM	DESCRIPTION	UNIT	QUANTITY
88600600	DETECTOR LOOP REPLACEMENT	FOOT	91

NOTE:

THIS PLAN IS FOR THE PURPOSE OF REPACING THE DETECTOR LOOPS ONLY. ALL OTHER INFORMATION SHOWN IS NOT RELATED AND WILL BE DISREGARDED.

FILE NAME = $FILEL$ 7-29-09	USER NAME = _USER_	DESIGNED -	REVISED -
		DRAWN -	REVISED -
	PLOT SCALE = 20.0000 ' / IN.	CHECKED -	REVISED -
	PLOT DATE = 7/28/2009	DATE -	REVISED -

STATE OF ILLINOIS
DEPARTMENT OF TRANSPORTATION

IL 59 – IL 64 TO BATAVIA ROAD
DETECTOR LOOP REPLACEMENT AT IL 59 AND BATAVIA RD.

SCALE: 20 | SHEET NO. 1 OF SHEETS | STA. | TO STA.

F.A.P. RTE.	SECTION	COUNTY	TOTAL SHEETS	SHEET NO.
338	(111 & 112) RS-8	DUPAGE	42	21
		CONTRACT NO. 60H70		
	ILLINOIS FED. AID PROJECT			