TRAFFIC SIGNAL LEGEND

	PROPOSED	EXISTING
DETECTOR LOOP	□	□
SIGNAL HEAD		
G.S. CONDUIT IN TRENCH OR PUSHED	----	——
SIGNAL HEAD WITH BACKPLATE		
RACEWAY FOR MAGNETIC DETECTOR, TYPE I OR II		"E"
VEHICLE DETECTOR, NON-COMPENSATED MAGNETIC TYPE		

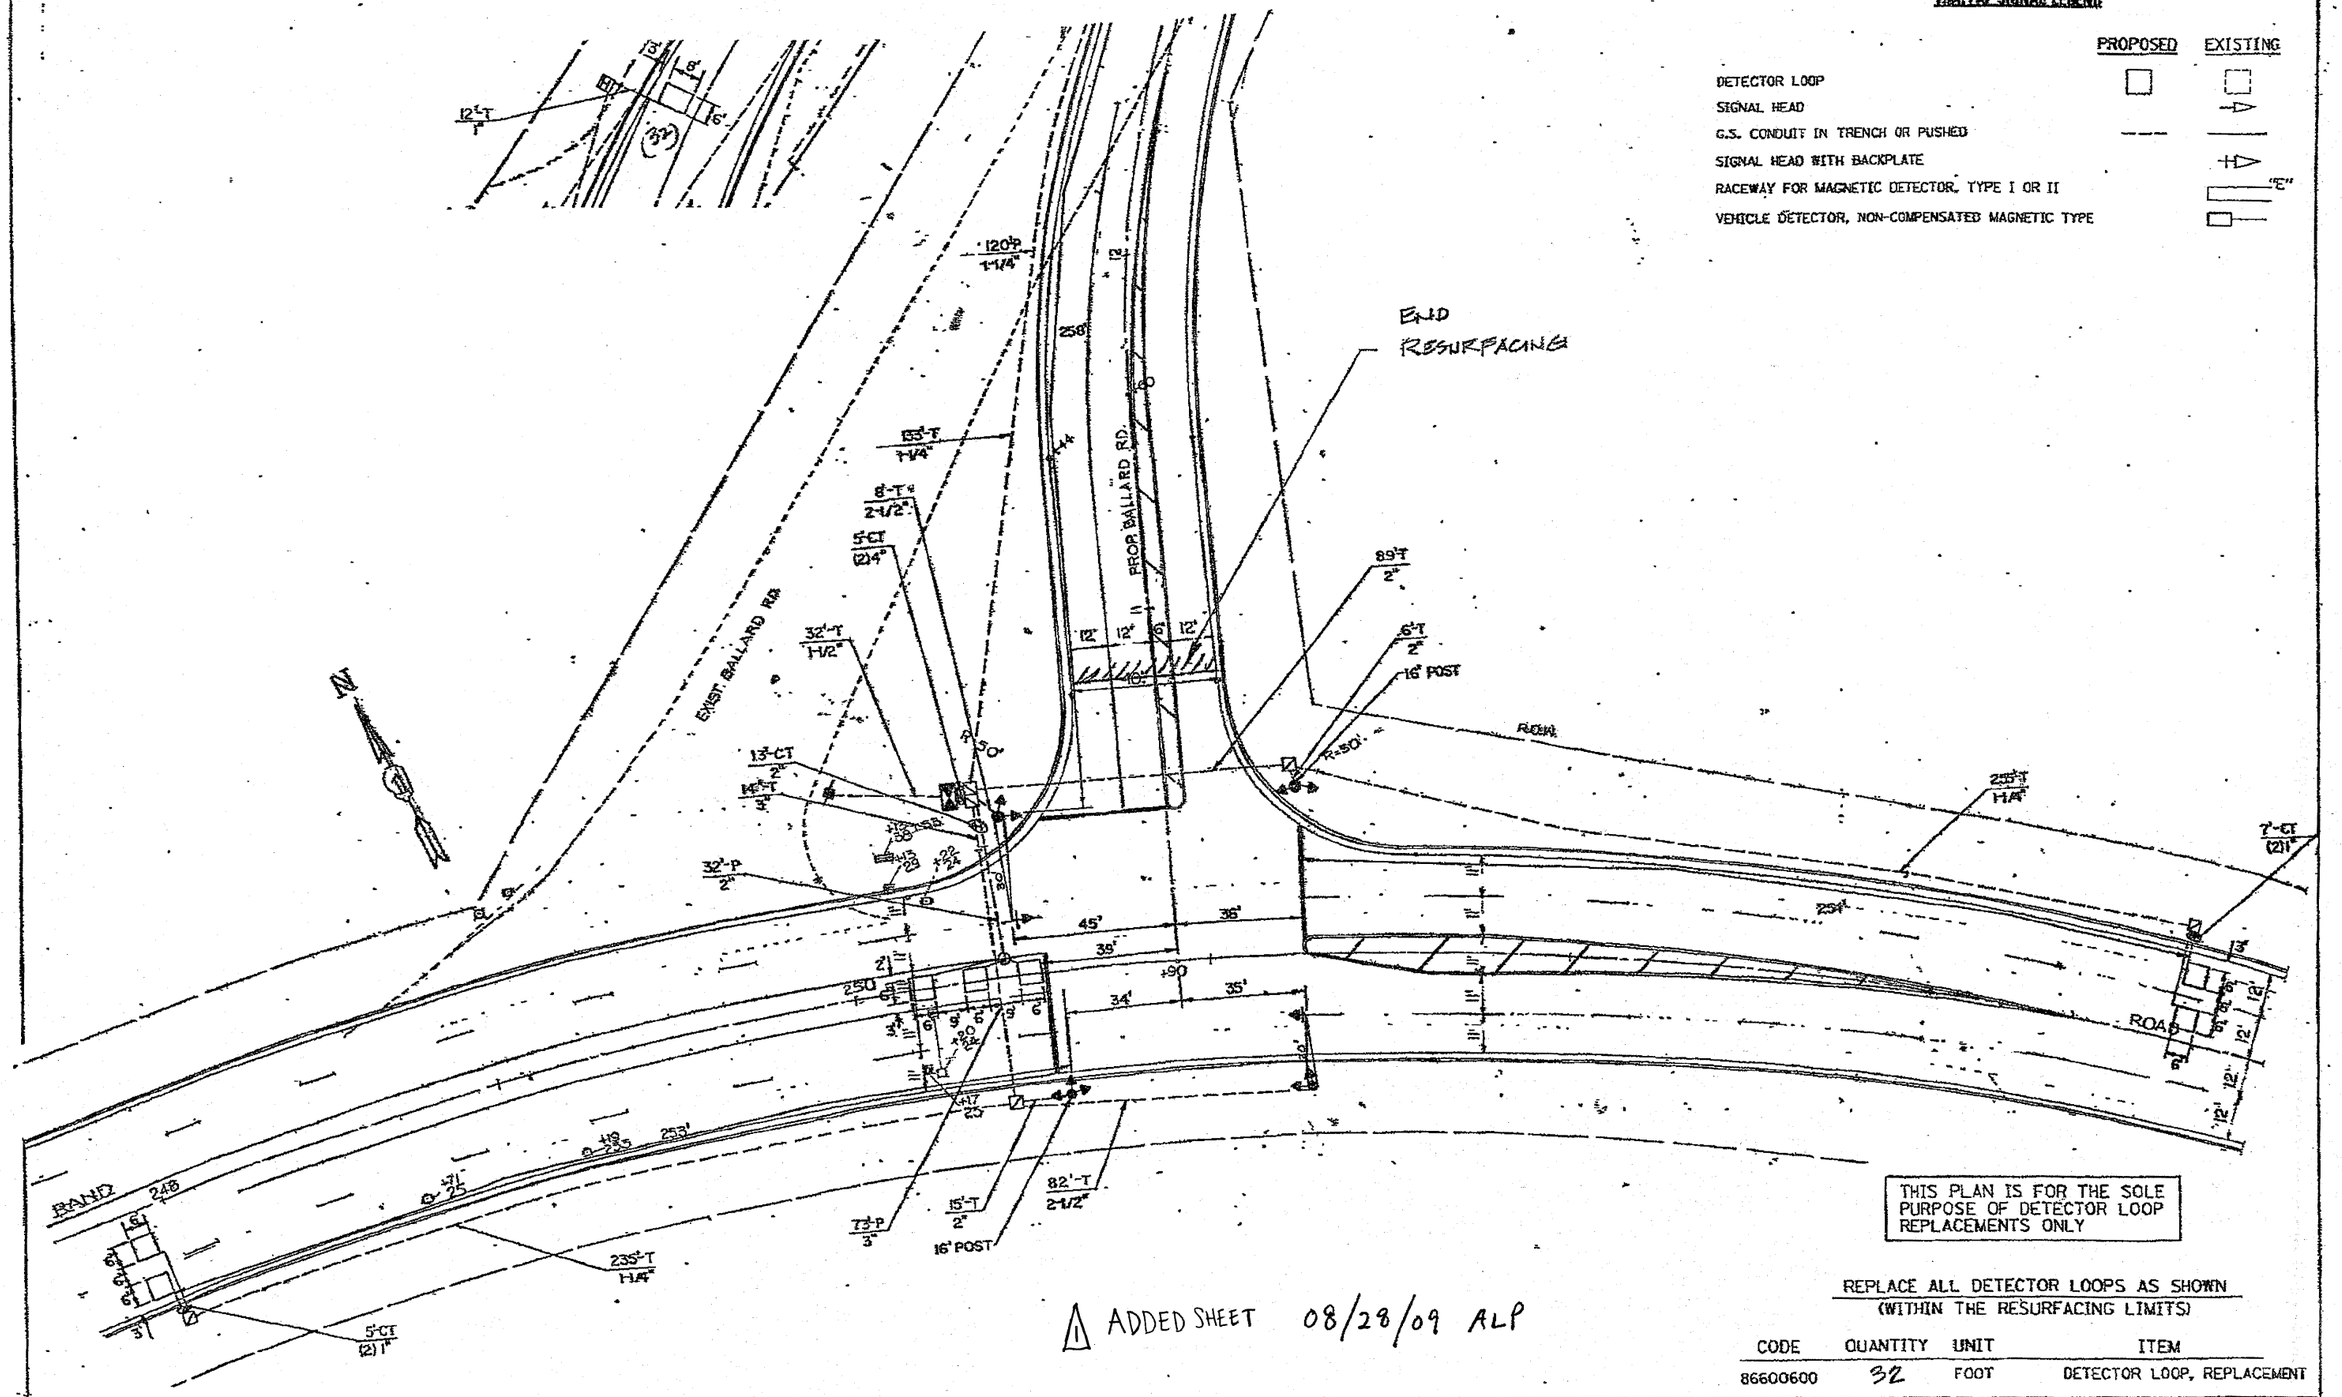

THIS PLAN IS FOR THE SOLE PURPOSE OF DETECTOR LOOP REPLACEMENTS ONLY

REPLACE ALL DETECTOR LOOPS AS SHOWN
(WITHIN THE RESURFACING LIMITS)

CODE	QUANTITY	UNIT	ITEM
86600600	32	FOOT	DETECTOR LOOP, REPLACEMENT

1 ADDED SHEET 08/28/09 ALP

FILE NAME = e:\pw_work\PWIDOT\KONTHAPHUM\D1126141\ro7Fio_legend_r7.dgn	USER NAME = konthaphumgbc	DESIGNED - BCK	REVISED -
		DRAWN - BCK	REVISED -
	PLOT SCALE = 39.9368 ' / IN.	CHECKED - DAD	REVISED -
	PLOT DATE = 4/3/2009	DATE -	REVISED -

STATE OF ILLINOIS
DEPARTMENT OF TRANSPORTATION

DISTRICT ONE - DETECTOR LOOP REPLACEMENT
BALLARD RD. @ RAND ROAD

SCALE: NONE | SHEET NO. OF SHEETS | STA. | TO STA.

F.A. RTE.	SECTION	COUNTY	TOTAL SHEETS	SHEET NO
1319	2009-067PS	COOK	22	12A

FED. ROAD DIST. NO. | ILLINOIS | FED. AID PROJECT | CONTRACT NO. 60H73