| F.A.U. RTE. | SECTION | COUNTY | TOTAL SHEETS | SHEET NO. |
|---|---|---|---|---|
| 2578 | 532B | DUPAGE | 117 | 111 |
| STA. 162+00.00 TO STA. 164+00.00 | | | | |
| FED. ROAD DIST. NO. 1 | ILLINOIS | FED. AID PROJECT | | |

CONTRACT #62881

| FINAL SURVEY | DATE | BY |
|---|---|---|
| SURVEYED | | |
| PLOTTED | | |
| NOTE BOOK | | |
| NO. | | |
| TYPICAL SECTIONS | | |
| AREAS | | |
| AREAS CHECKED | | |

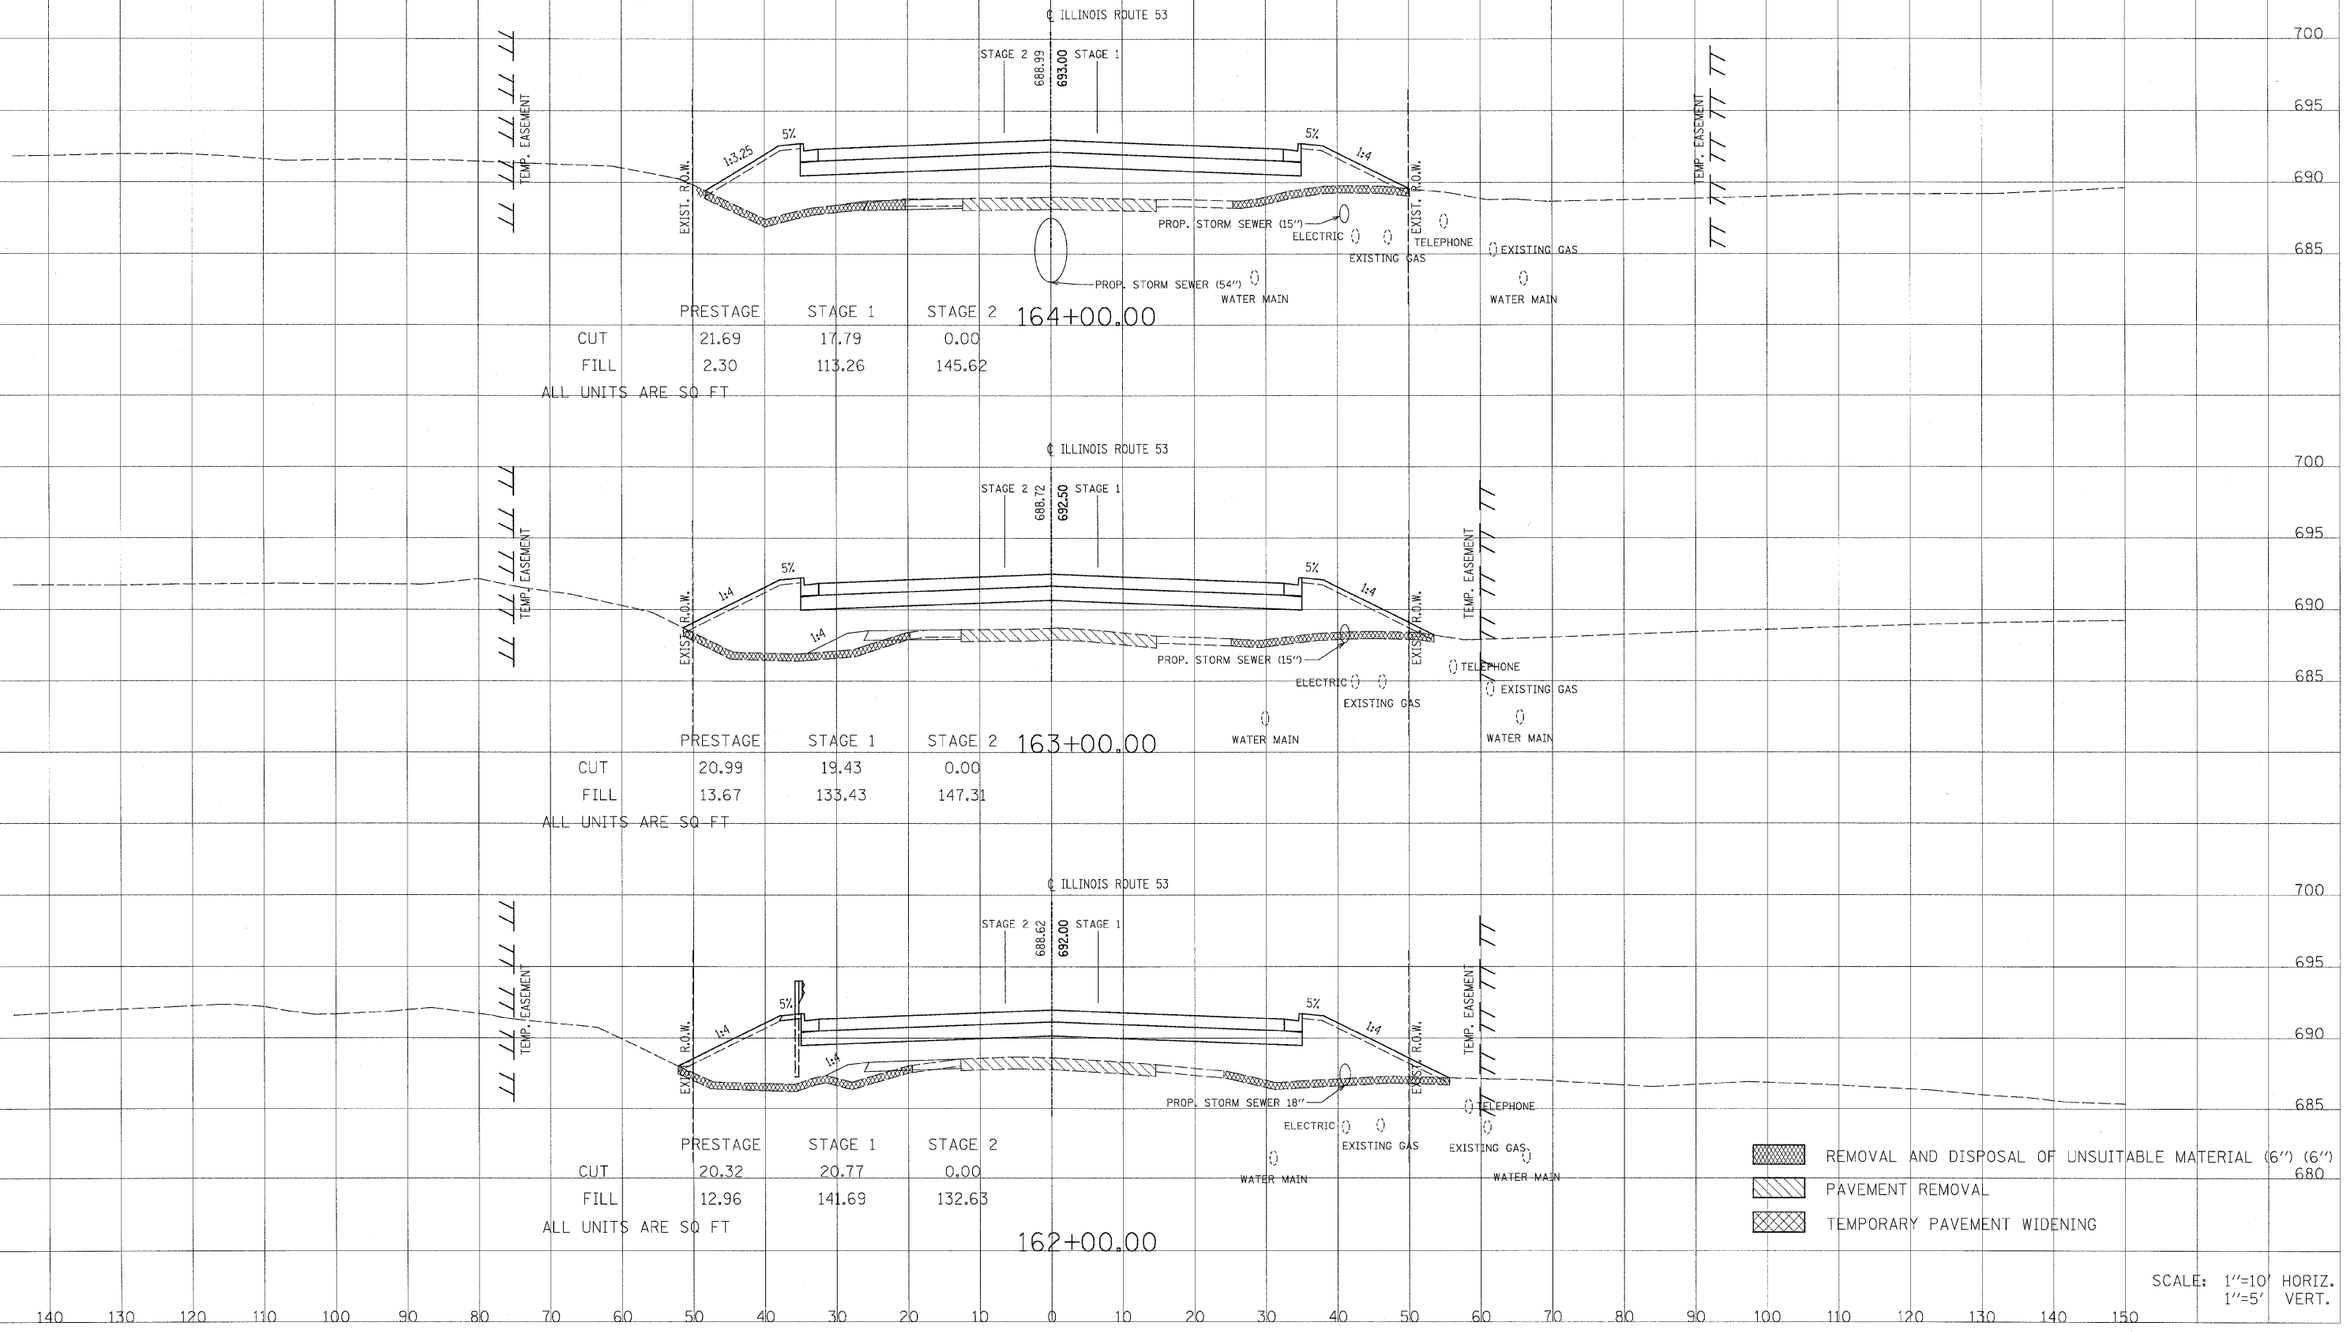


REMOVAL AND DISPOSAL OF UNSUITABLE MATERIAL (6") (6")

PAVEMENT REMOVAL

TEMPORARY PAVEMENT WIDENING

SCALE: 1"=10' HORIZ.
1"=5' VERT.

| ORIGINAL SURVEY | DATE | BY |
|---|---|---|
| SURVEYED | | |
| PLOTTED | | |
| NOTE BOOK | | |
| NO. | | |
| TYPICAL SECTIONS | | |
| AREAS | | |
| AREAS CHECKED | | |

PATRICK ENGINEERING INC.
LISLE, ILLINOIS