| F.A.U. RTE. | SECTION | COUNTY | TOTAL SHEETS | SHEET NO. |
|---|---|---|---|---|
| 2578 | 532B | DUPAGE | 117 | 112 |
| STA. 164+88.06 TO STA. 165+25.00 | | | | |
| FED. ROAD DIST. NO. 1 | ILLINOIS | FED. AID PROJECT | | |

CONTRACT #62881

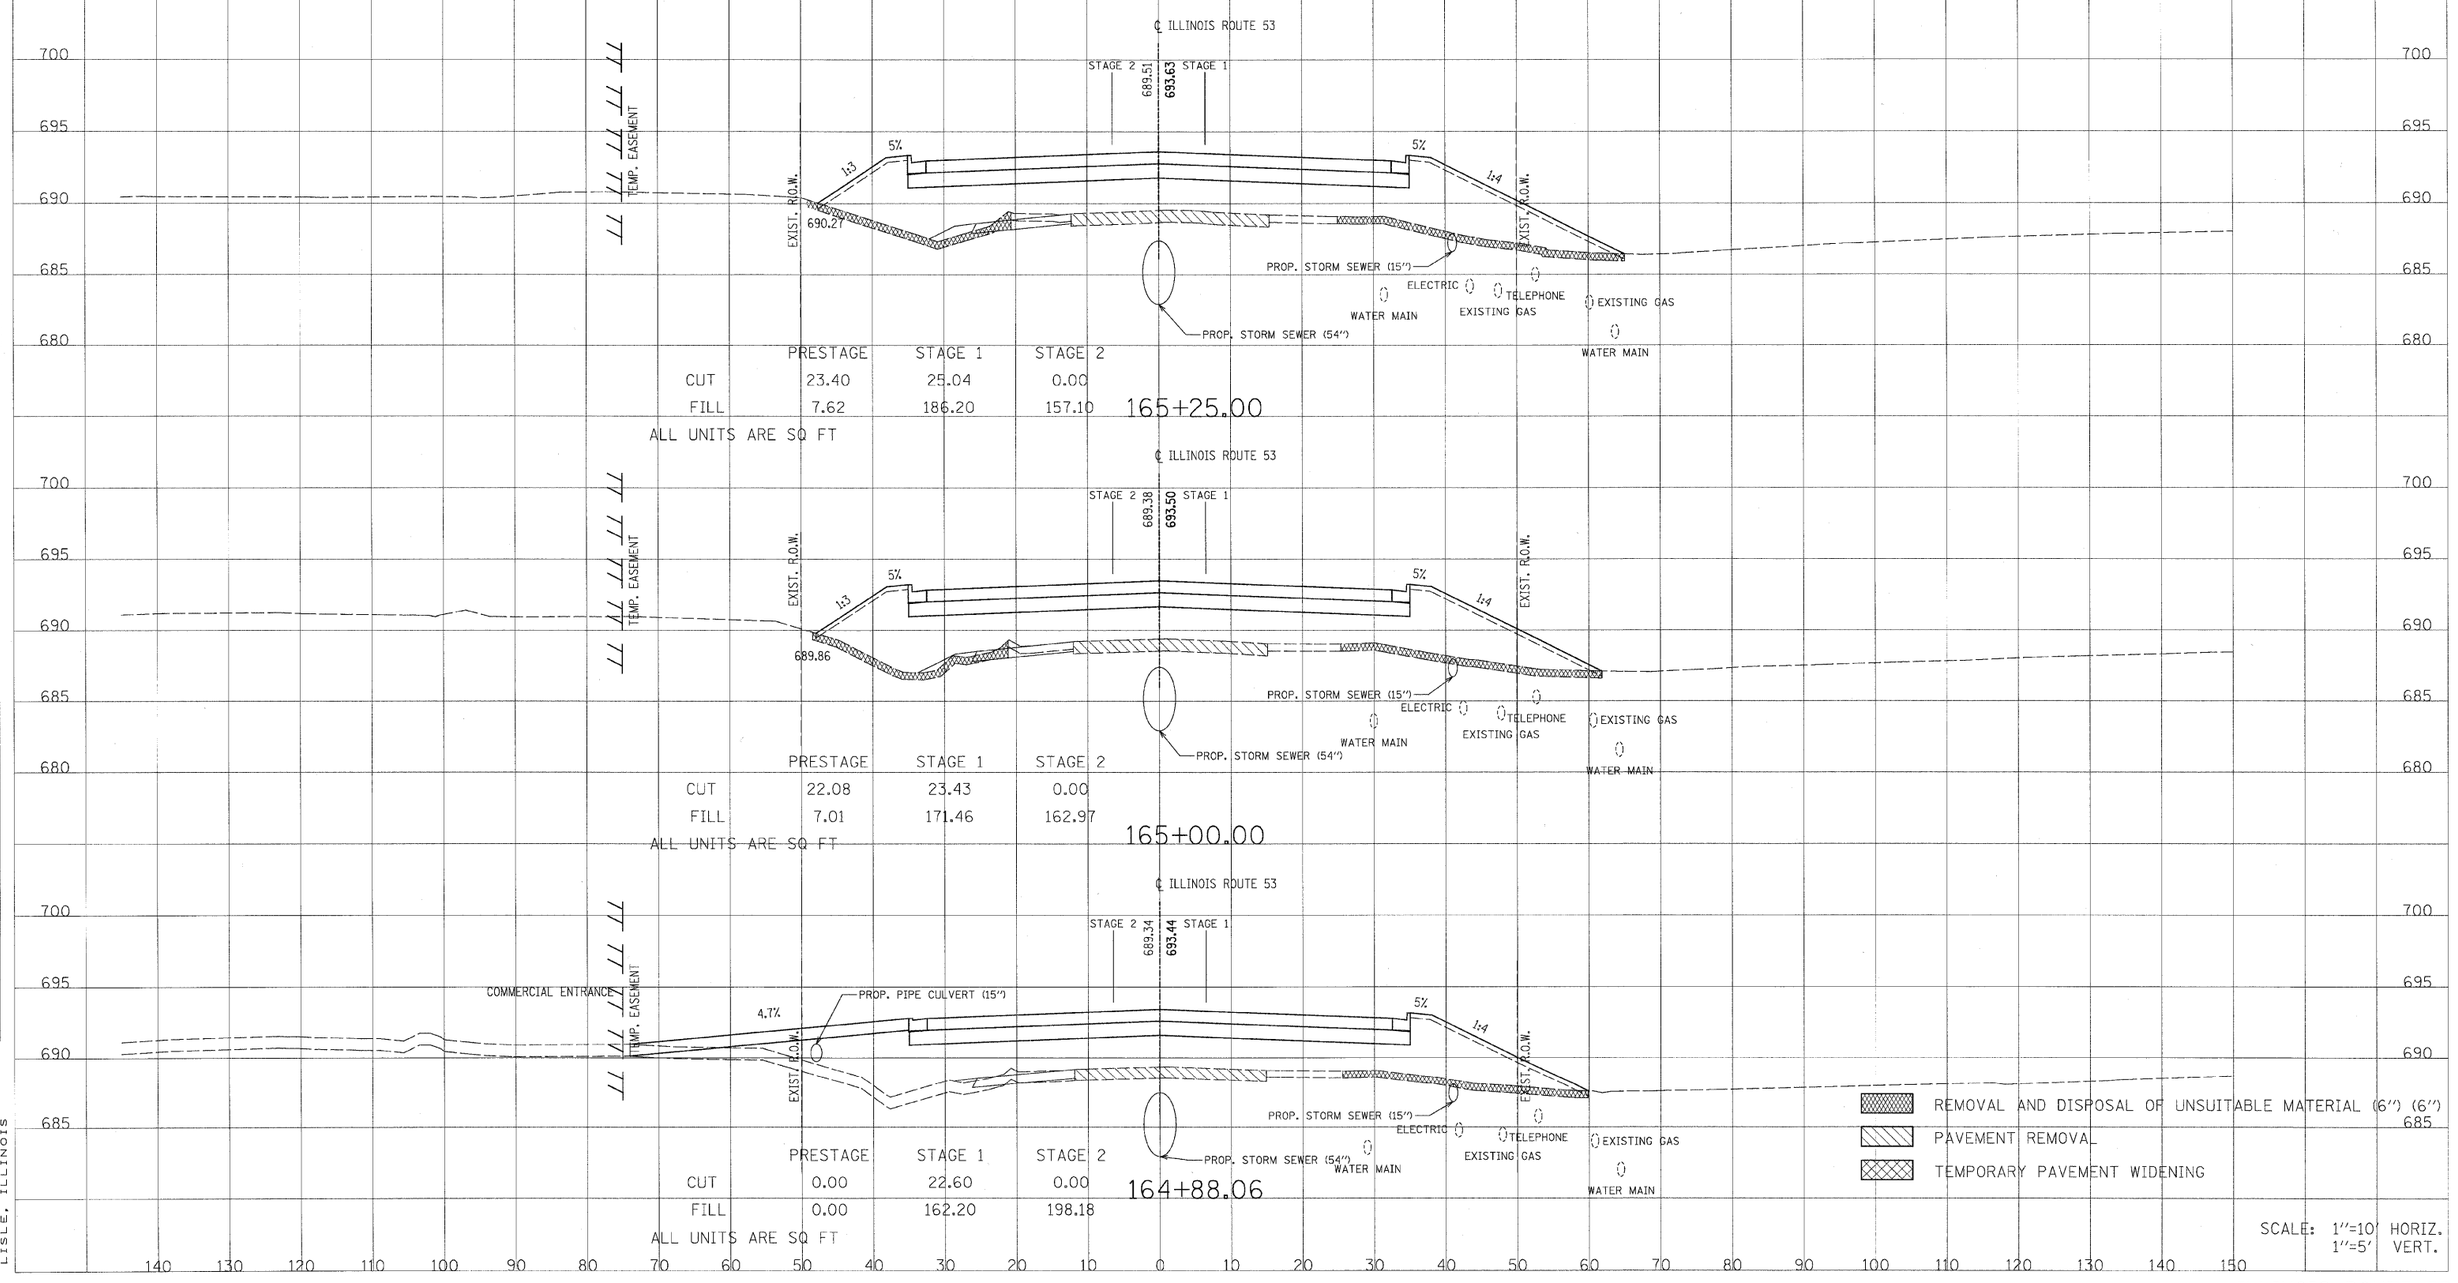


REMOVAL AND DISPOSAL OF UNSUITABLE MATERIAL (6") (6")

PAVEMENT REMOVAL

TEMPORARY PAVEMENT WIDENING

SCALE: 1"=10' HORIZ.
1"=5' VERT.

FINAL SURVEY — NOTE BOOK NO. — SURVEYED — PLOTTED — TYPED — AREAS — AREAS CHECKED — BY — DATE

ORIGINAL SURVEY — NOTE BOOK NO. — SURVEYED — PLOTTED — TYPED — AREAS — AREAS CHECKED — BY — DATE

PATRICK ENGINEERING INC.
LISLE, ILLINOIS

ILLINOIS ROUTE 53