CONTRACT NO. 63095

F.A.U. RTE.	SECTION	COUNTY	TOTAL SHEETS	SHEET NO.
1503	08-00260-01-PV	KANE	176	73
STA. N/A		TO STA. N/A		
FED. ROAD DIST. NO.	ILLINOIS	FED. AID PROJECT		

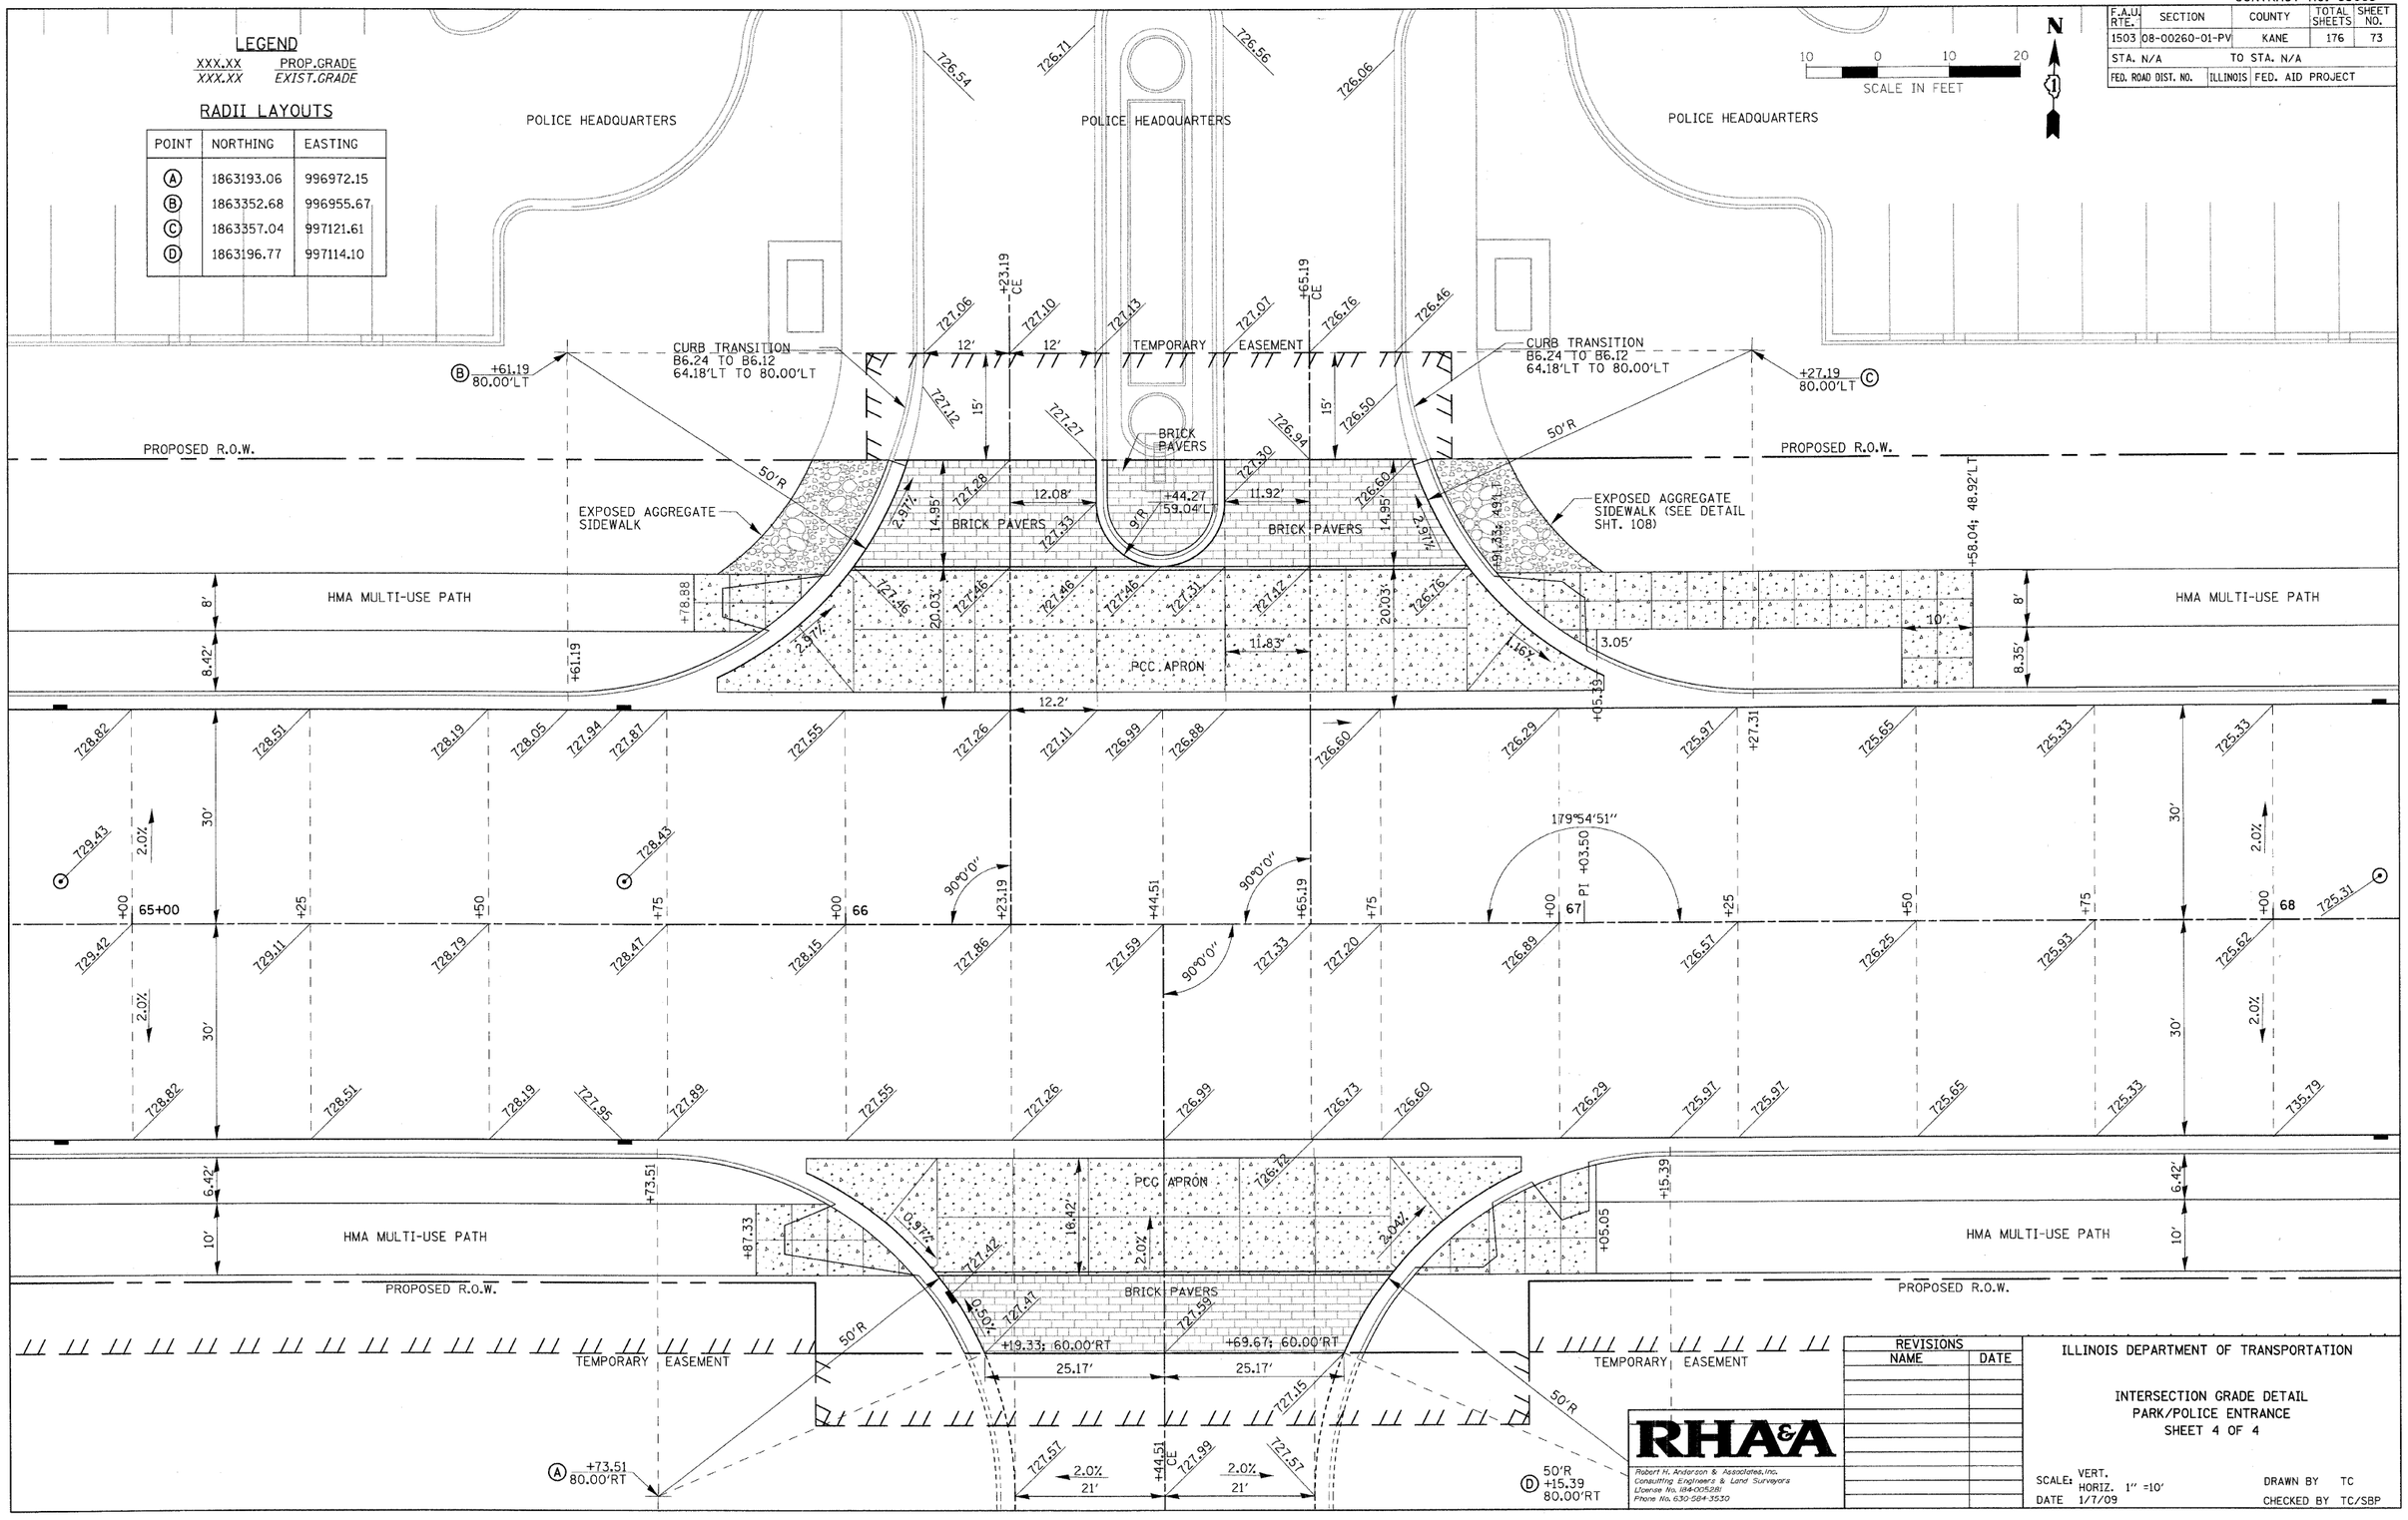

POINT	NORTHING	EASTING
A	1863193.06	996972.15
B	1863352.68	996955.67
C	1863357.04	997121.61
D	1863196.77	997114.10

REVISIONS	
NAME	DATE

ILLINOIS DEPARTMENT OF TRANSPORTATION

INTERSECTION GRADE DETAIL
PARK/POLICE ENTRANCE
SHEET 4 OF 4

RHA&A
Robert H. Anderson & Associates, Inc.
Consulting Engineers & Land Surveyors
License No. 184-005281
Phone No. 630-584-3530

SCALE: VERT. HORIZ. 1" =10'
DATE 1/7/09
DRAWN BY TC
CHECKED BY TC/SBP

PLOT DATE = 1/5/2009
FILE NAME = H:\Aurora\120059_ITPhII\Civil\Sht\int_PS.dgn
PLOT SCALE = 1"=10'
USER NAME = _USER_