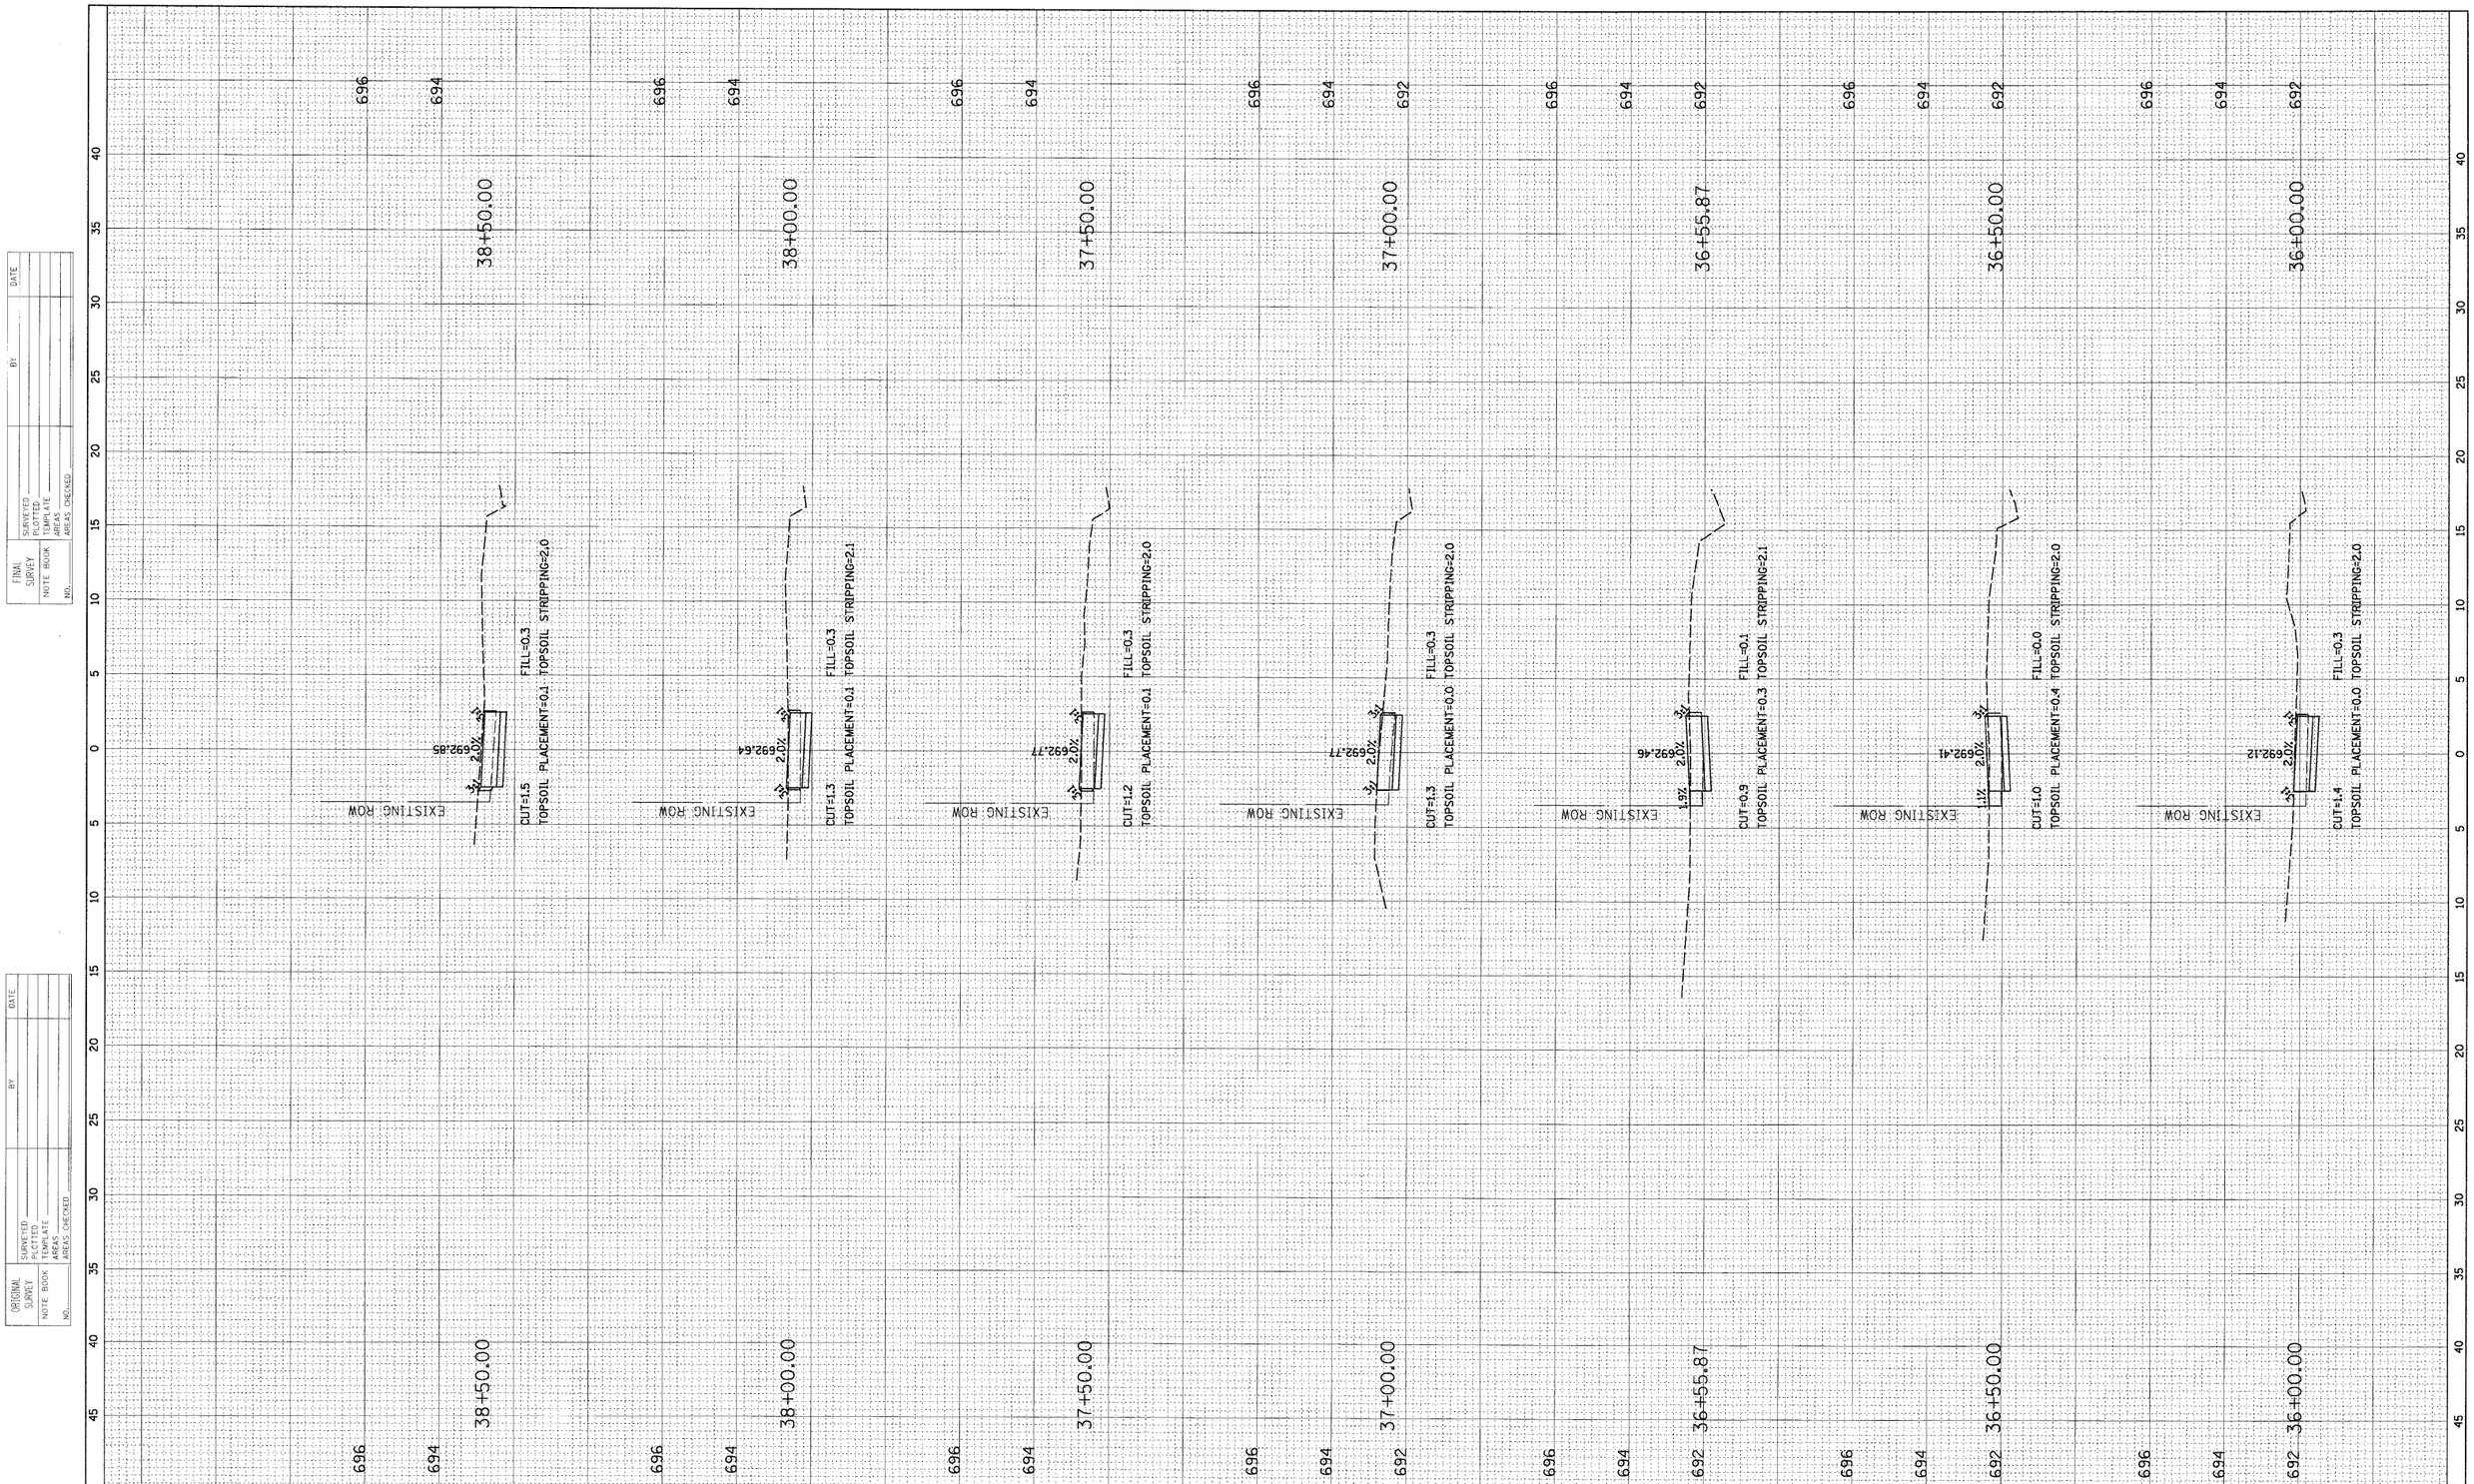

FINAL SURVEY		BY	DATE
NOTE BOOK NO.	SURVEYED		
	PLOTTED		
	TEMPLATE		
	AREAS		
	AREAS CHECKED		

ORIGINAL SURVEY		BY	DATE
NOTE BOOK NO.	SURVEYED		
	PLOTTED		
	TEMPLATE		
	AREAS		
	AREAS CHECKED		

FILE NAME = N:\BENSENVILLE\080659\Civil\080659.LAY	USER NAME = MAGOLDEN	DESIGNED -	REVISED -
		DRAWN -	REVISED -
	PLOT SCALE = 5'	CHECKED -	REVISED -
	PLOT DATE = 4/30/2009	DATE -	REVISED -

STATE OF ILLINOIS
DEPARTMENT OF TRANSPORTATION

CROSS SECTIONS

SCALE: | SHEET NO. OF SHEETS | STA. 36+00.00 TO STA. 38+50.00

F.A. RTE.	SECTION	COUNTY	TOTAL SHEETS	SHEET NO.
	08-00086-00-SW	DUPAGE	33	30
		CONTRACT NO. 63187		
		ILLINOIS FED. AID PROJECT		