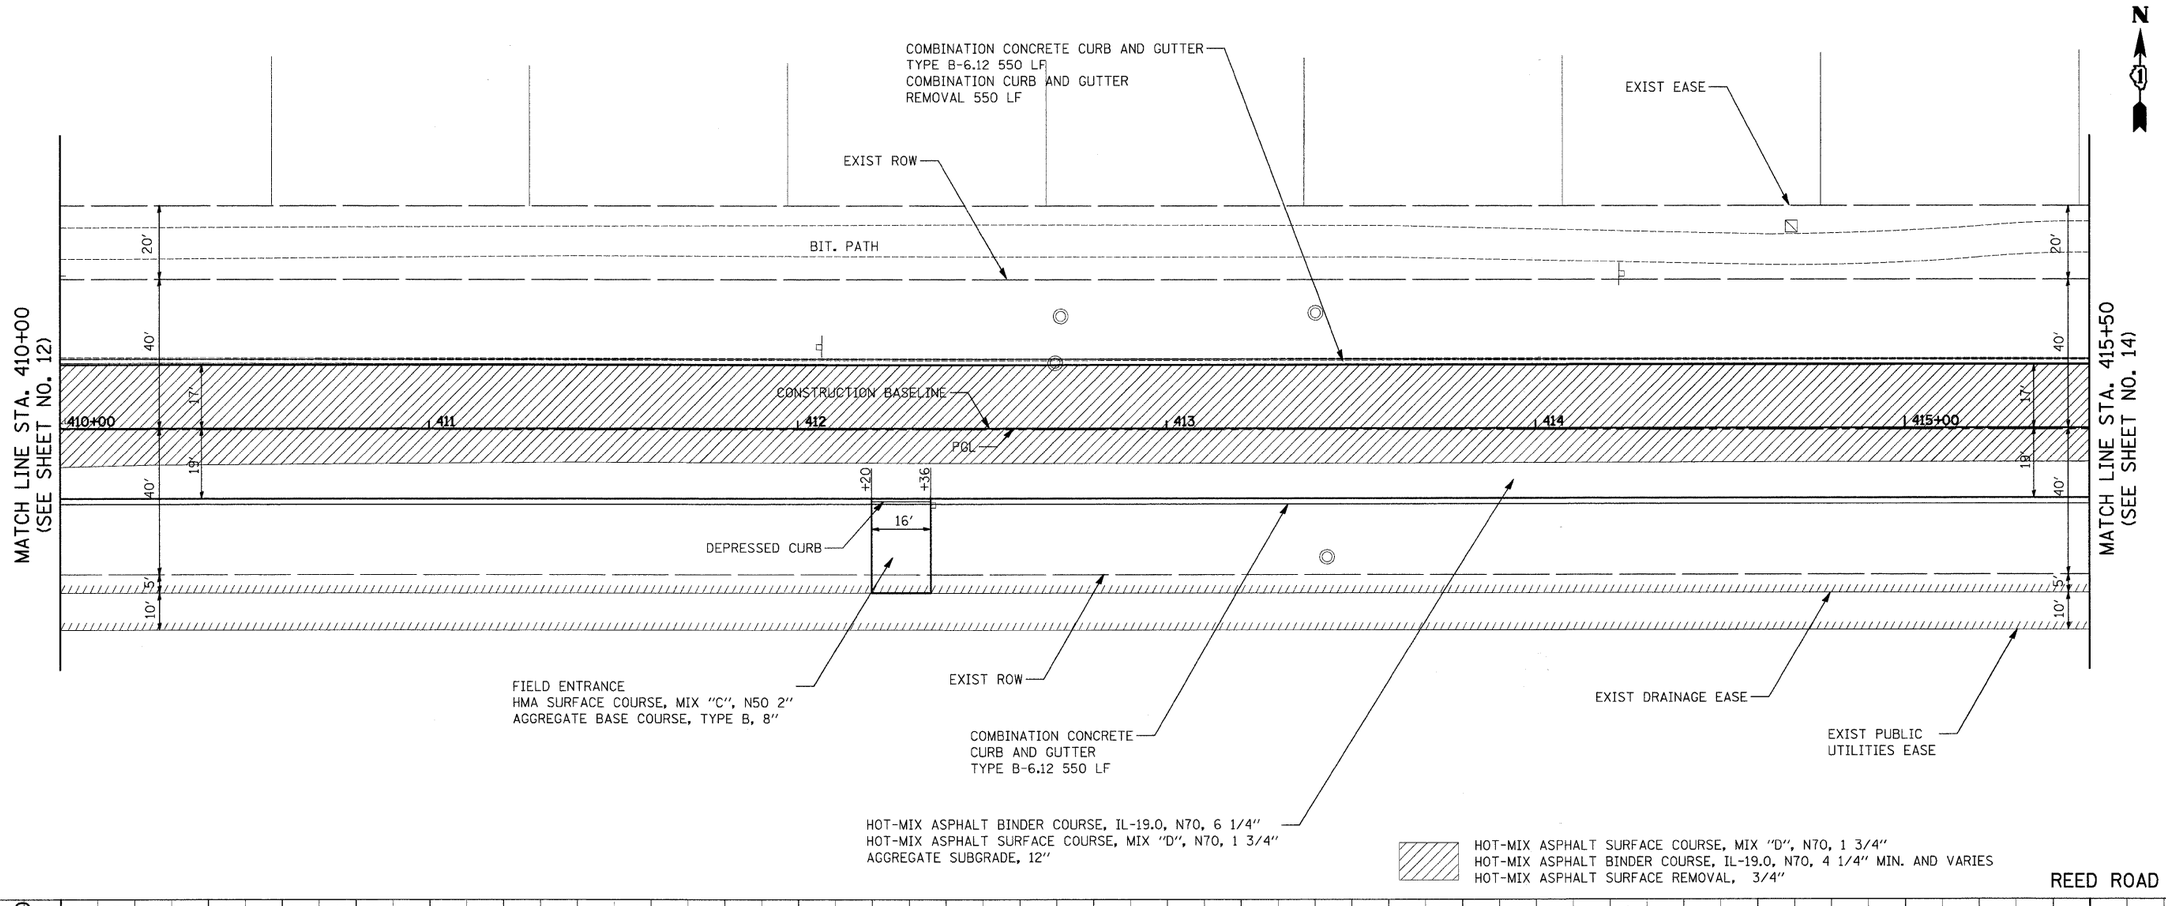

REED ROAD

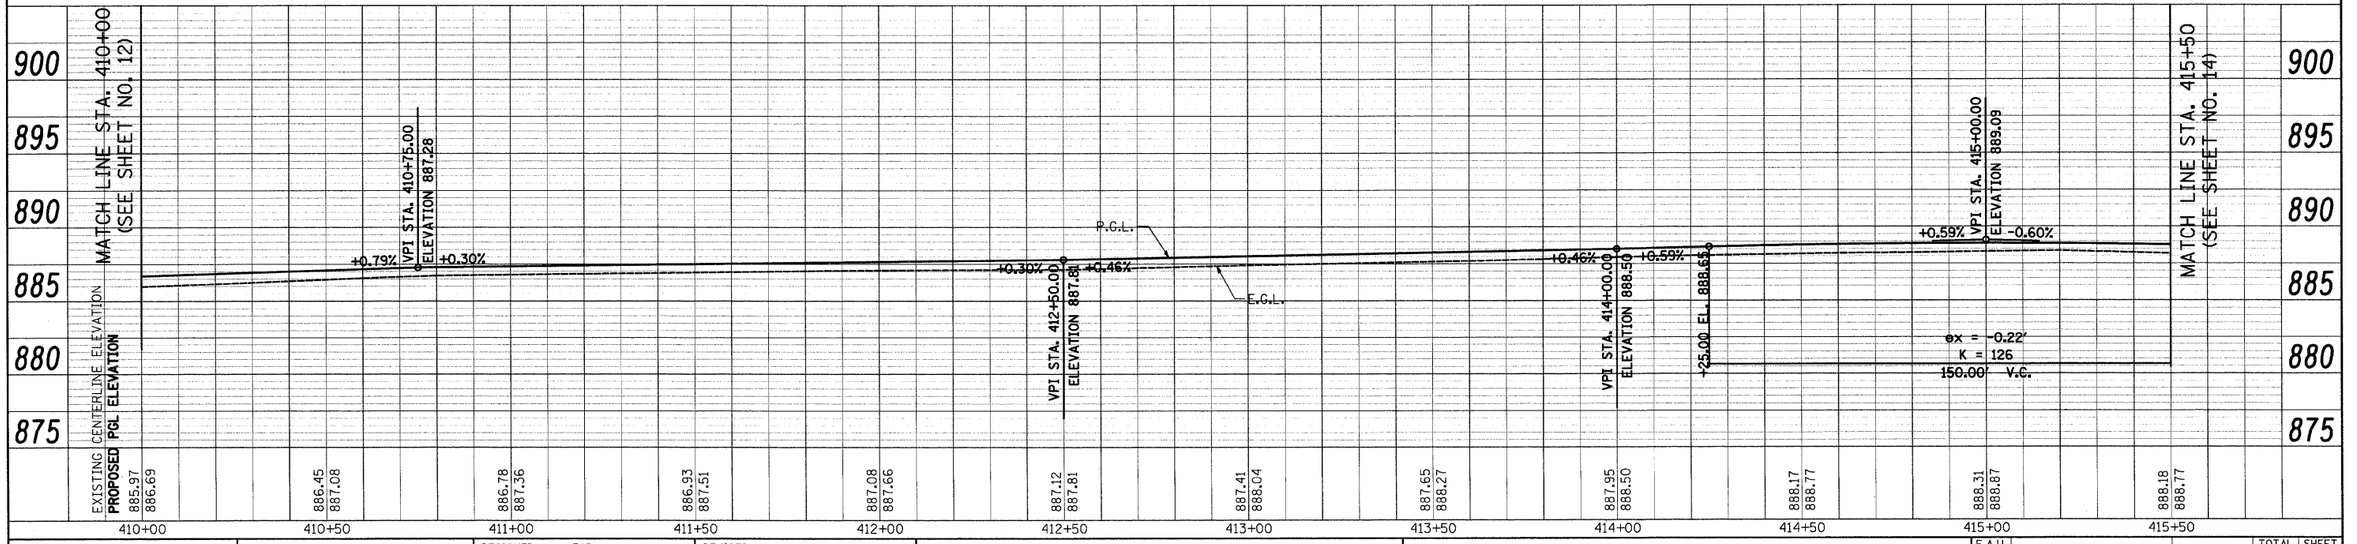

FILE NAME = J:\2213\cad\sheet\2213_P&P_03.dgn	USER NAME = ead	DESIGNED - EAD	REVISED -
		DRAWN - EDS	REVISED -
	PLOT SCALE = 20.0000 ' / IN.	CHECKED - DNM	REVISED -
	PLOT DATE = 5/1/2009	DATE - 5/1/09	REVISED -

STATE OF ILLINOIS
DEPARTMENT OF TRANSPORTATION

REED ROAD – PLAN & PROFILE

SCALE 1"=20' | SHEET NO. 3 OF 6 SHEETS | STA. 410+00 | TO STA. 415+50

F.A.U RTE.	SECTION	COUNTY	TOTAL SHEETS	SHEET NO.
4075	08-00032-00-RS	MCHENRY	49	13
		CONTRACT NO. 63193		
FED. ROAD DIST. NO.	ILLINOIS	FED. AID PROJECT		