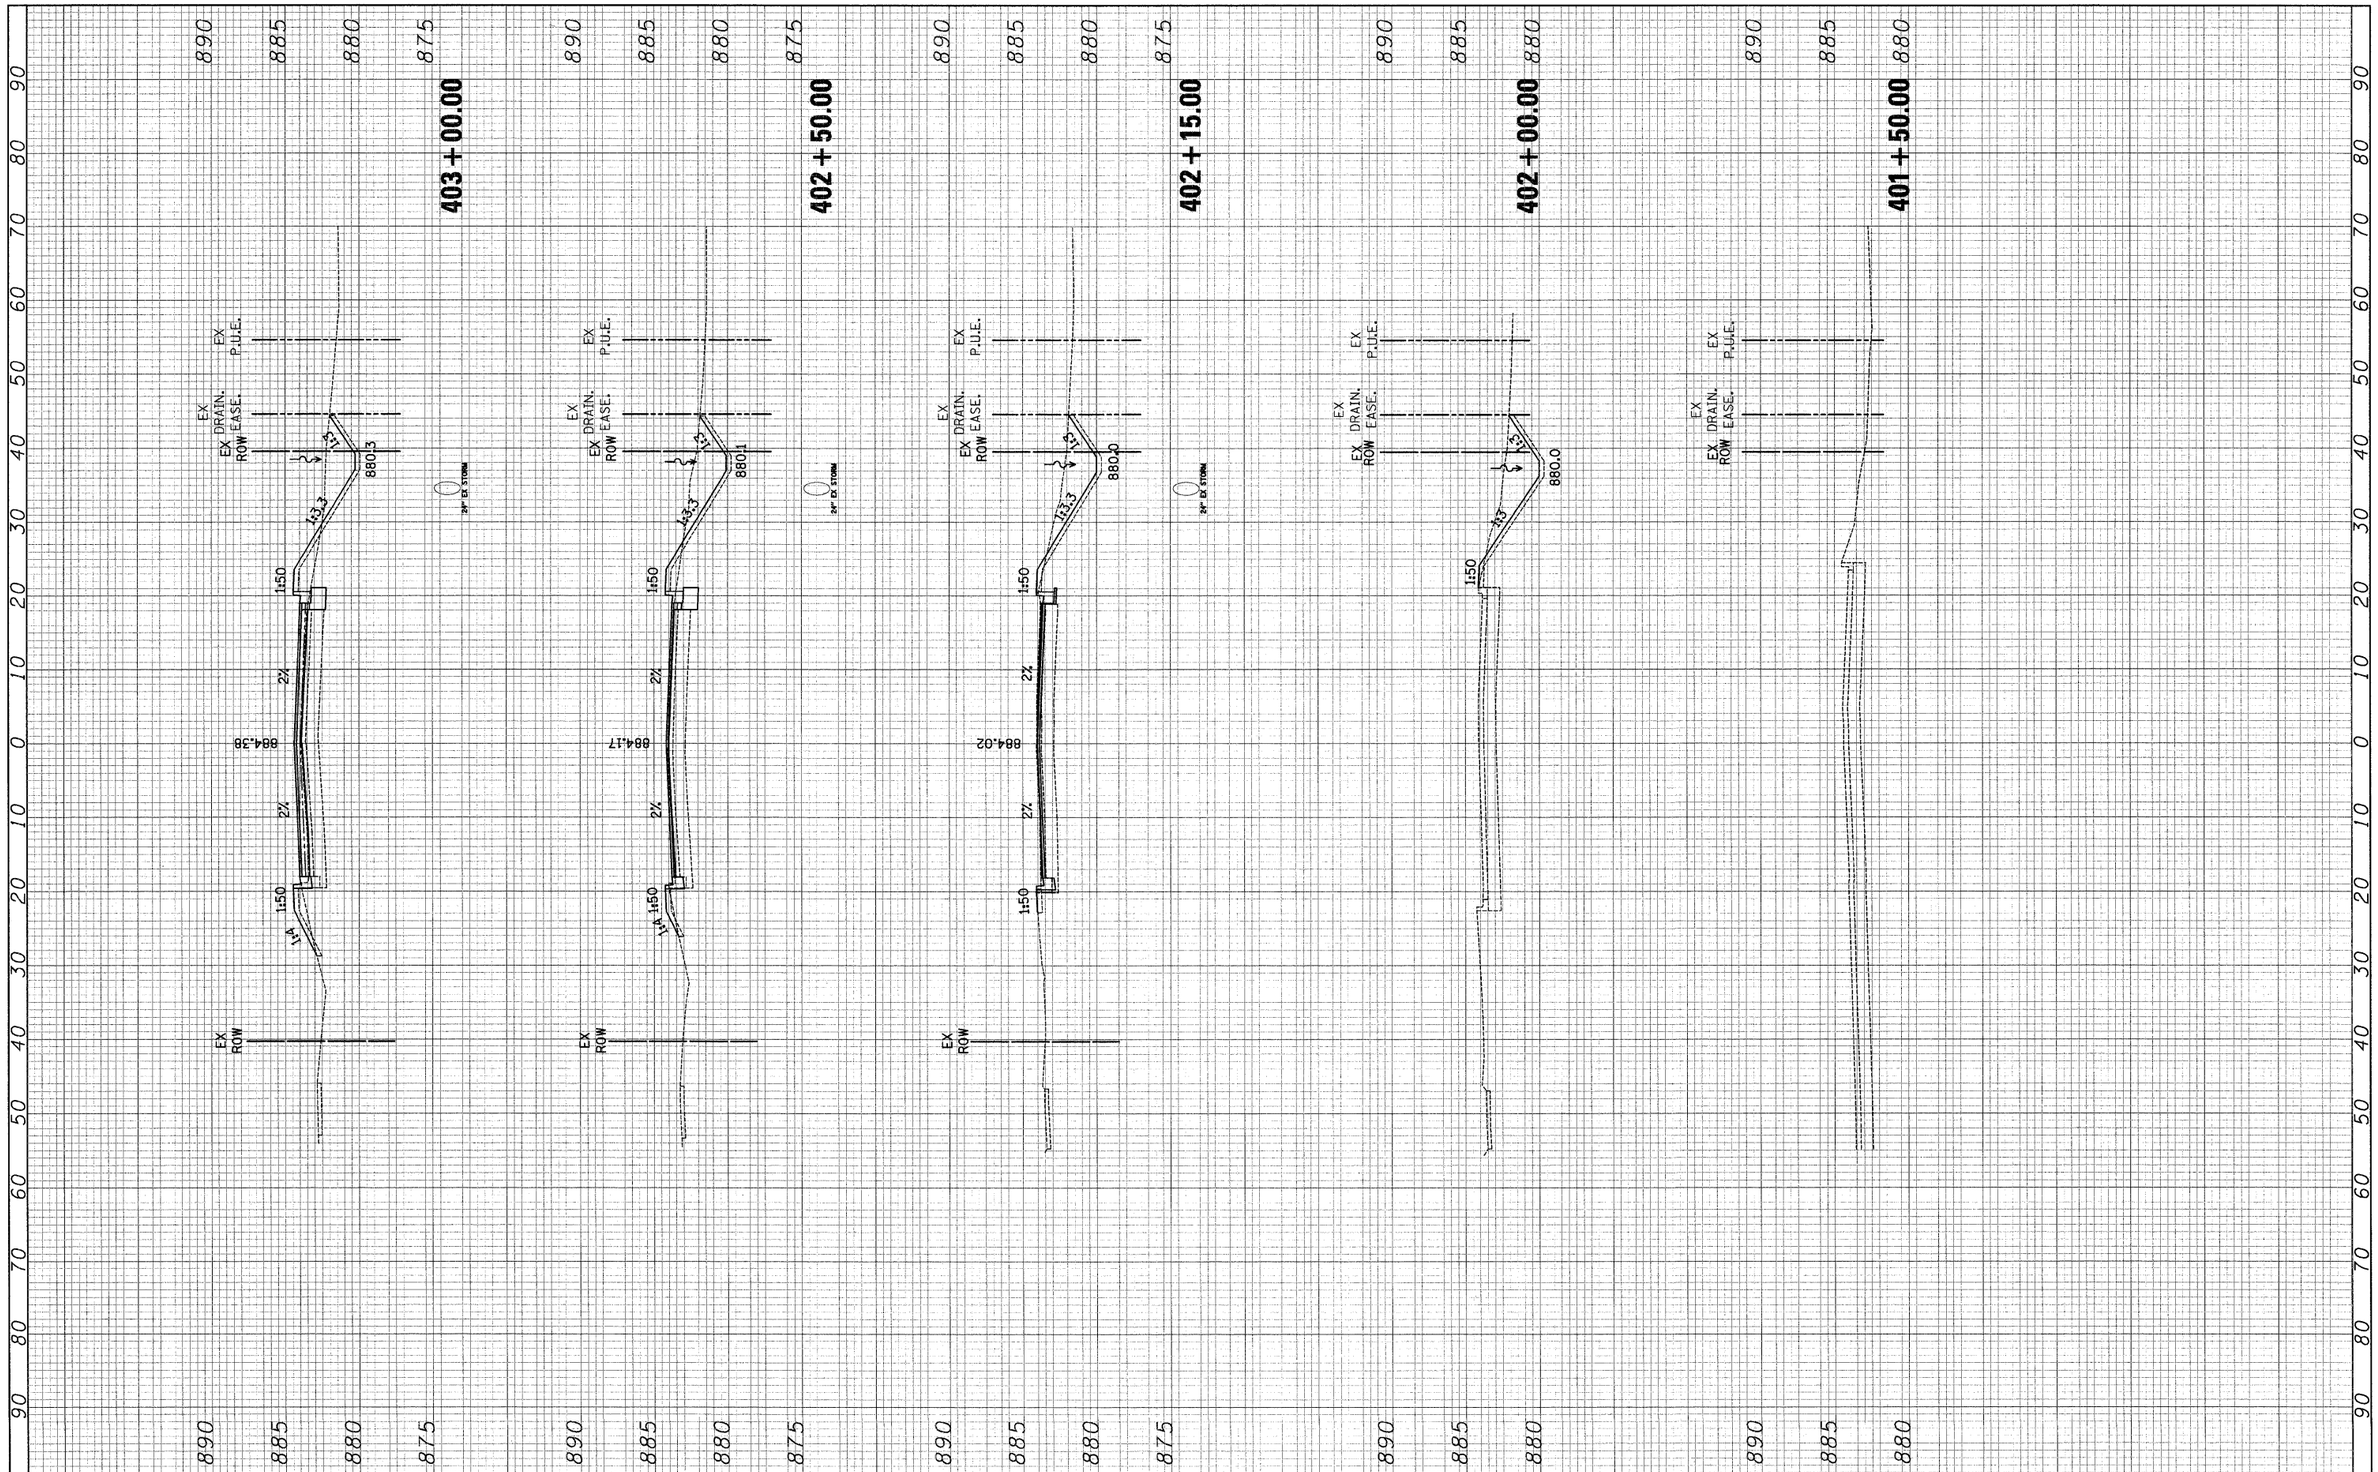

FINAL SURVEY	SURVEYED	BY	DATE
NOTE BOOK	PLOTTED		
NO.	TEMPLATE		
	AREAS		
	AREAS CHECKED		

ORIGINAL SURVEY	SURVEYED	BY	DATE
NOTE BOOK	PLOTTED		
NO.	TEMPLATE		
	AREAS		
	AREAS CHECKED		

FILE NAME = J:\2213\cad\sheet\2213_Xsections_post_90.dgn	USER NAME = ead	DESIGNED - EAD	REVISED -
		DRAWN - EAD	REVISED -
	PLOT SCALE = 10.0000 ' / IN.	CHECKED - DNM	REVISED -
	PLOT DATE = 5/1/2009	DATE - 5/1/09	REVISED -

STATE OF ILLINOIS
DEPARTMENT OF TRANSPORTATION

REVISED - REED ROAD CROSS SECTIONS

SCALE: 1"=5'V/10'H | SHEET NO. 1 OF 11 SHEETS | STA. 400+50.00 TO STA. 403+00.00

F.A. RTE.	SECTION	COUNTY	TOTAL SHEETS	SHEET NO.
4075	08-00032-00-RS	MCHENRY	49	39
		CONTRACT NO. 63193		
FED. ROAD DIST. NO. 1	ILLINOIS	FED. AID PROJECT		