CONTRACT NO. 63207

Engineering Enterprises, Inc.	F.A.U. RTE.	SECTION	COUNTY	TOTAL SHEETS	SHEET NO.
	1680	05-00038-00-PV	KANE/KENDALL	130	39
	STA.		TO STA.		
	FED. ROAD DIST. NO. _	ILLINOIS	FED. AID PROJECT		

PLAN | SURVEYED | DRAWN | ALIGNMENT CHECKED | RT. OF WAY CHECKED | CADD FILE NAME | NOTE BOOK | NO. | BY | DATE

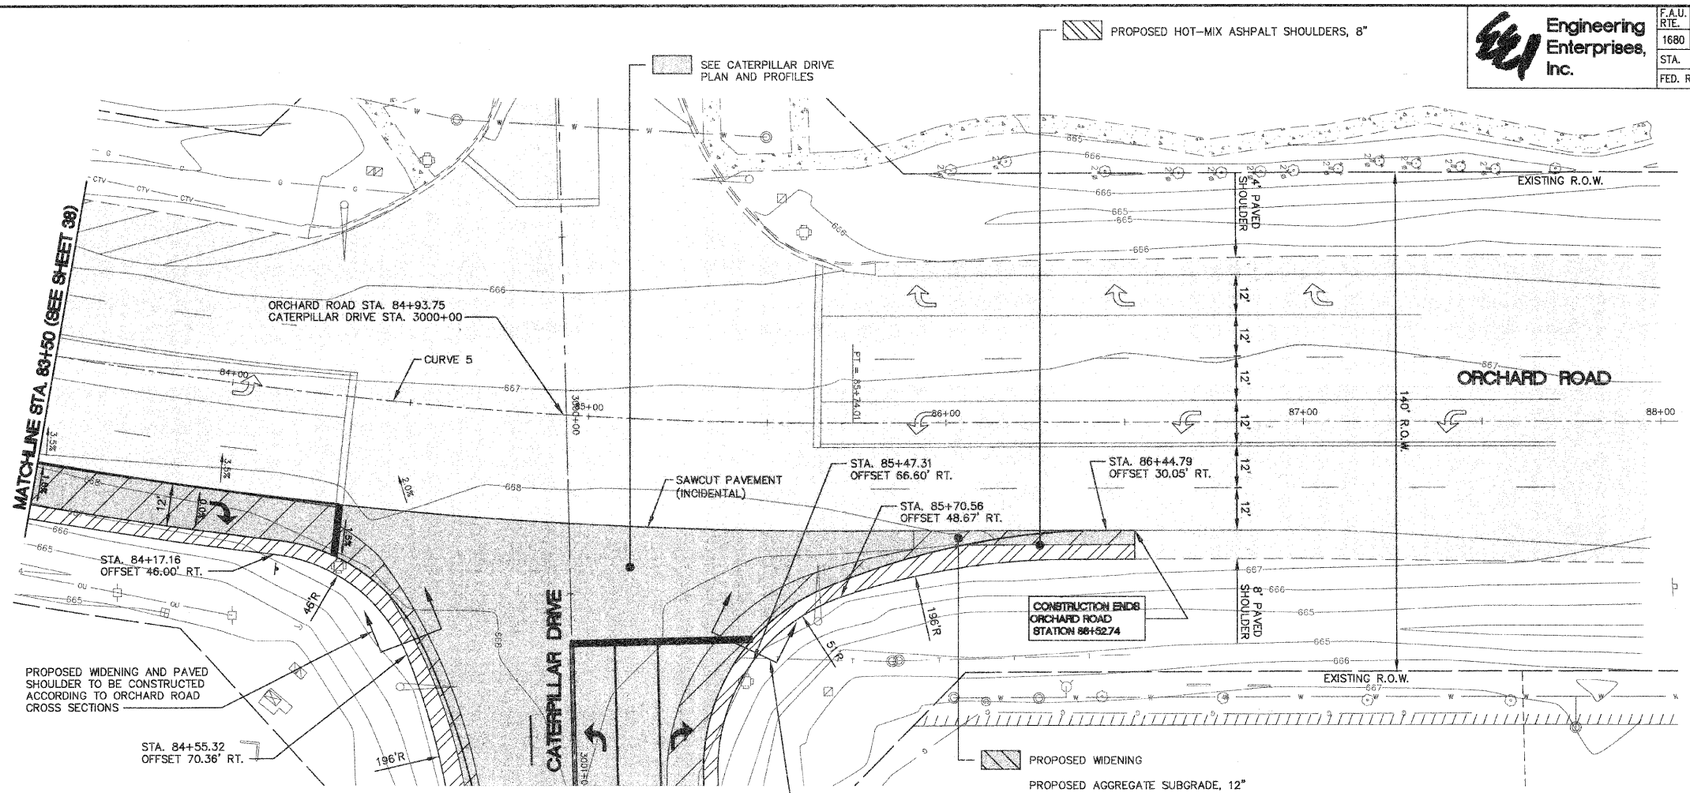

HORIZONTAL CURVE TABLE

CURVE	LENGTH	RADIUS	DELTA	TANGENT	D	Se	P.C. STA.	P.I. STA.	P.T. STA.
CURVE 5	1199.03'	1274.00'	53°55'27"	647.24'	04°29'50"	*SEE NOTE	73+76	80+25	85+13

* TRANSITION RIGHT TURN LANE SUPERELEVATION FROM STA. 83+00 TO STA. 84+33

SCALE:
HORIZONTAL 1" = 20'
VERTICAL 1" = 40'

PROFILE | SURVEYED | DRAWN | GRADES CHECKED | FINAL NOTED | STRUCTURE NOTATNS CKD | NOTE BOOK | NO. | BY | DATE

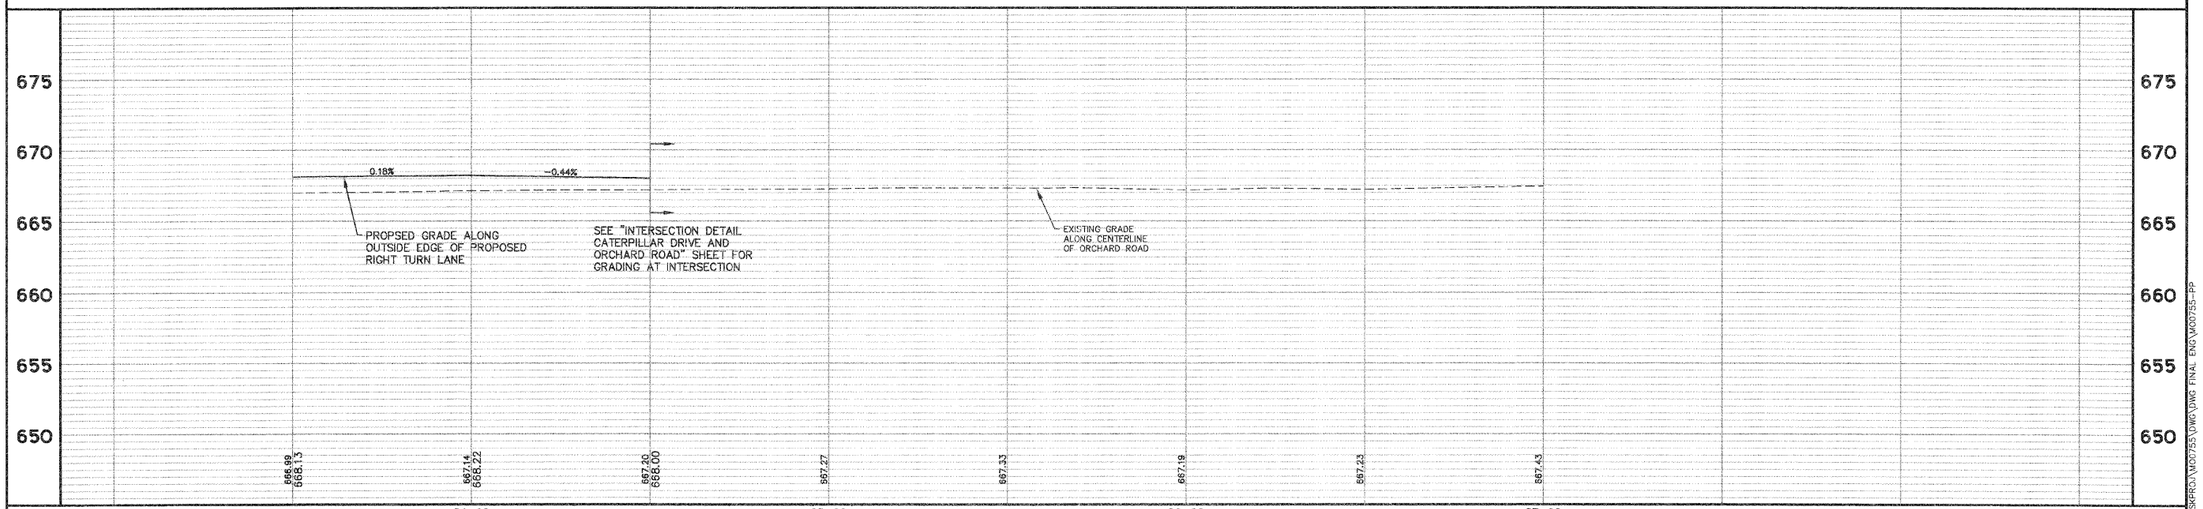

COPYRIGHT © 2009 ENGINEERING ENTERPRISES, INC.

ILLINOIS DEPARTMENT OF TRANSPORTATION

ORCHARD ROAD - PLAN + PROFILE - STA. 83+50 TO STA. 87+00

Plotted: July 13, 2009 @ 9:36 AM By: Kris Pung - Tab: 39 Orchard 22x34

Path: N:\SIS\PROJ\M007555\DWG\DWG FINAL ENG\M007555-PP