CONTRACT NO. 63207

Engineering Enterprises, Inc.

F.A.U. RTE.	SECTION	COUNTY	TOTAL SHEETS	SHEET NO.
1680	05-00038-00-PV	KANE/KENDALL	130	40
STA.	TO STA.			
FED. ROAD DIST. NO. _	ILLINOIS	FED. AID PROJECT		

PLAN

	BY	DATE
SURVEYED		
DRAWN		
ALIGNMENT CHECKED		
RT.-OF-WAY CHECKED		
CADD FILE NAME		
NOTE BOOK		
NO.		

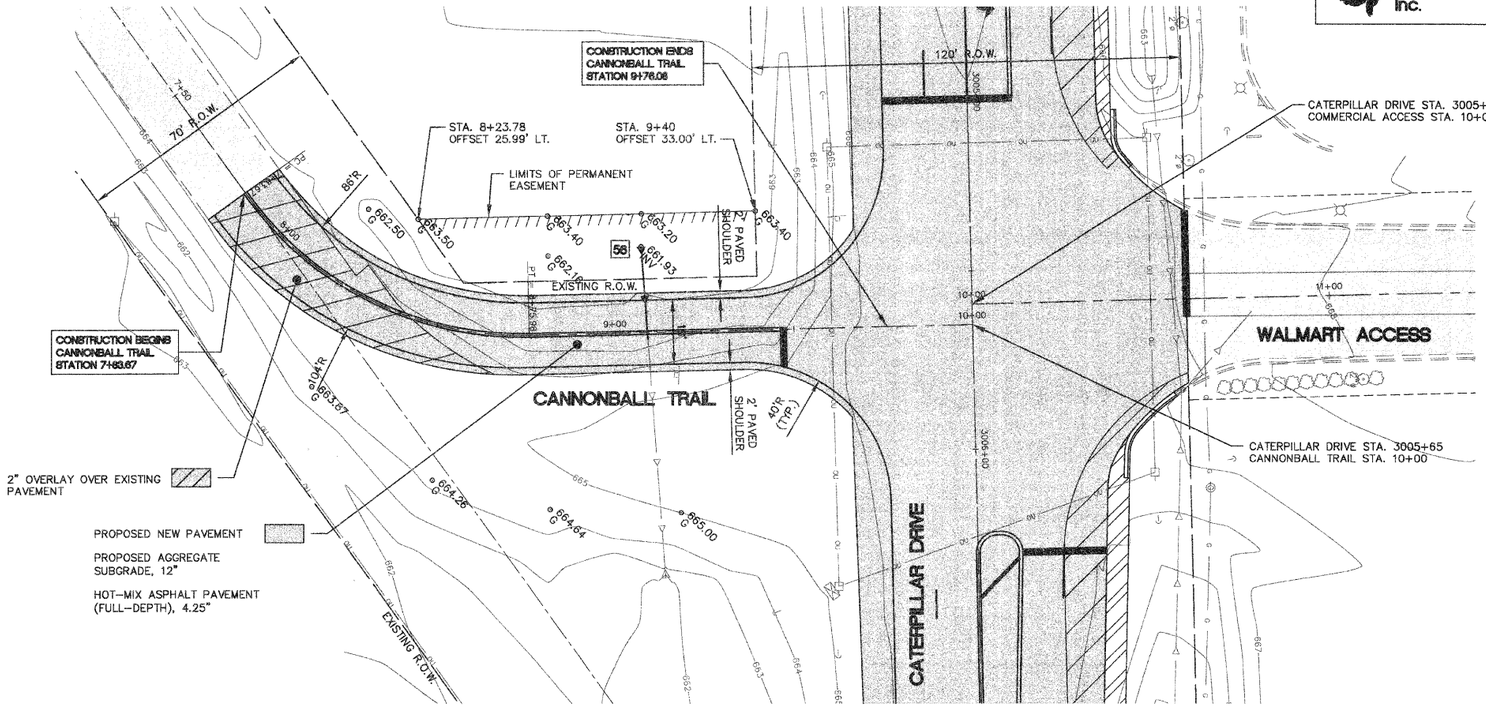

SCALE:
HORIZONTAL 1" = 20'
VERTICAL 1" = 40'

PROFILE

	BY	DATE
SURVEYED		
DRAWN		
GRADES CHECKED		
S.M. NOTED		
STRUCTURE NO(S)/ANS CHKD		
NOTE BOOK		
NO.		

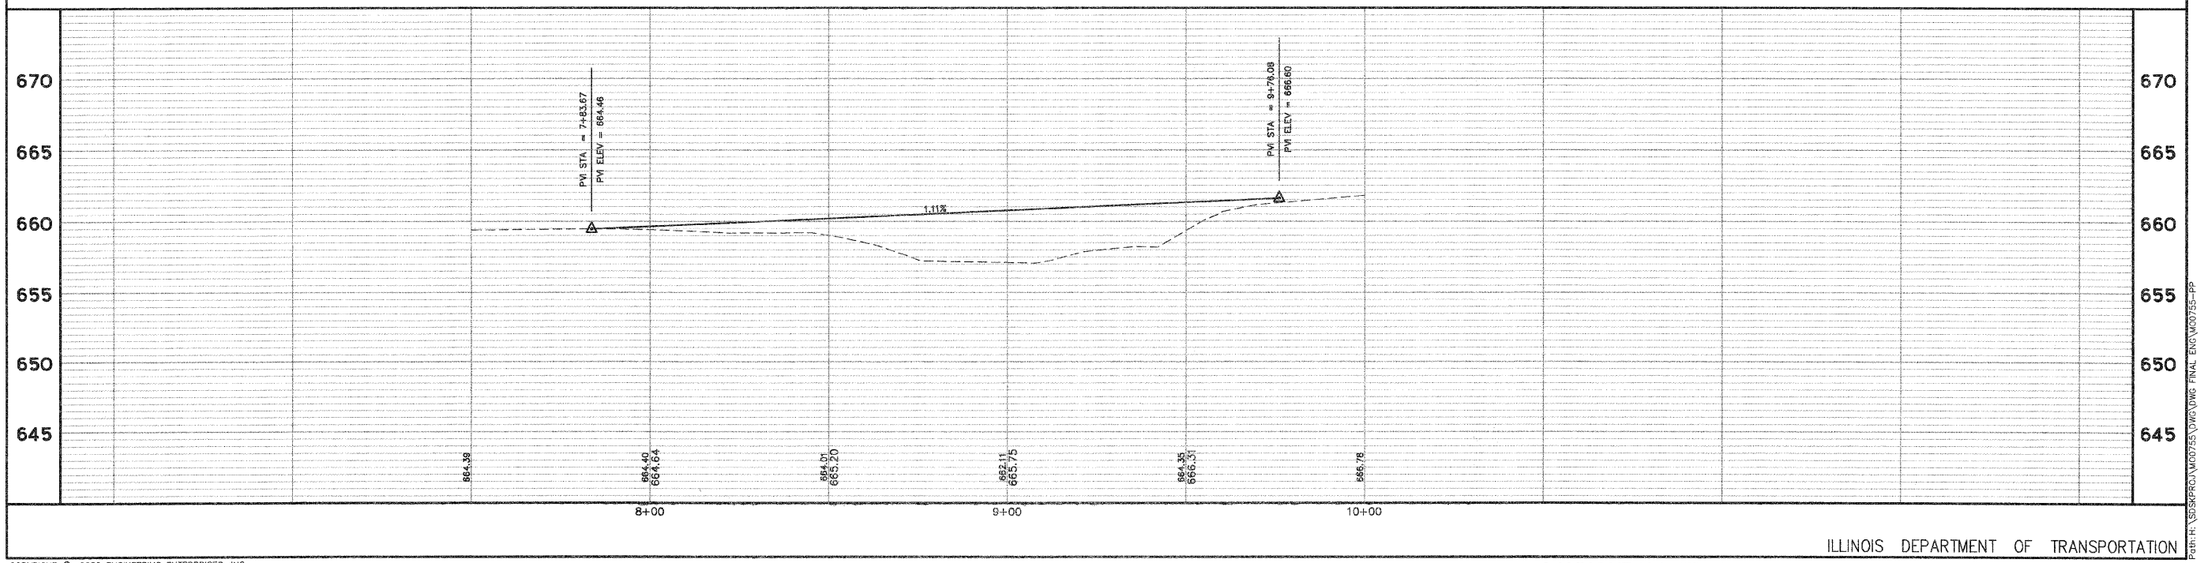

COPYRIGHT © 2009 ENGINEERING ENTERPRISES, INC.

ILLINOIS DEPARTMENT OF TRANSPORTATION

CANNONBALL TRAIL - PLAN + PROFILE - STA. 7+50 TO STA. 10+00

Plotted: June 26, 2009 @ 9:46 AM By: Kris Pung - Tab: 40 Cannonball 22x34

Path: H:\SDSKPROJ\M007555\DWG\DWG FINAL ENG\M007555-PP