CONTRACT NO. 63207

Engineering Enterprises, Inc.	F.A.U RTE.	SECTION	COUNTY	TOTAL SHEETS	SHEET NO.
	1680	05-00038-00-PV	KANE/KENDALL	130	44
	STA.		TO STA.		
	FED. ROAD DIST. NO. _		ILLINOIS	FED. AID PROJECT	

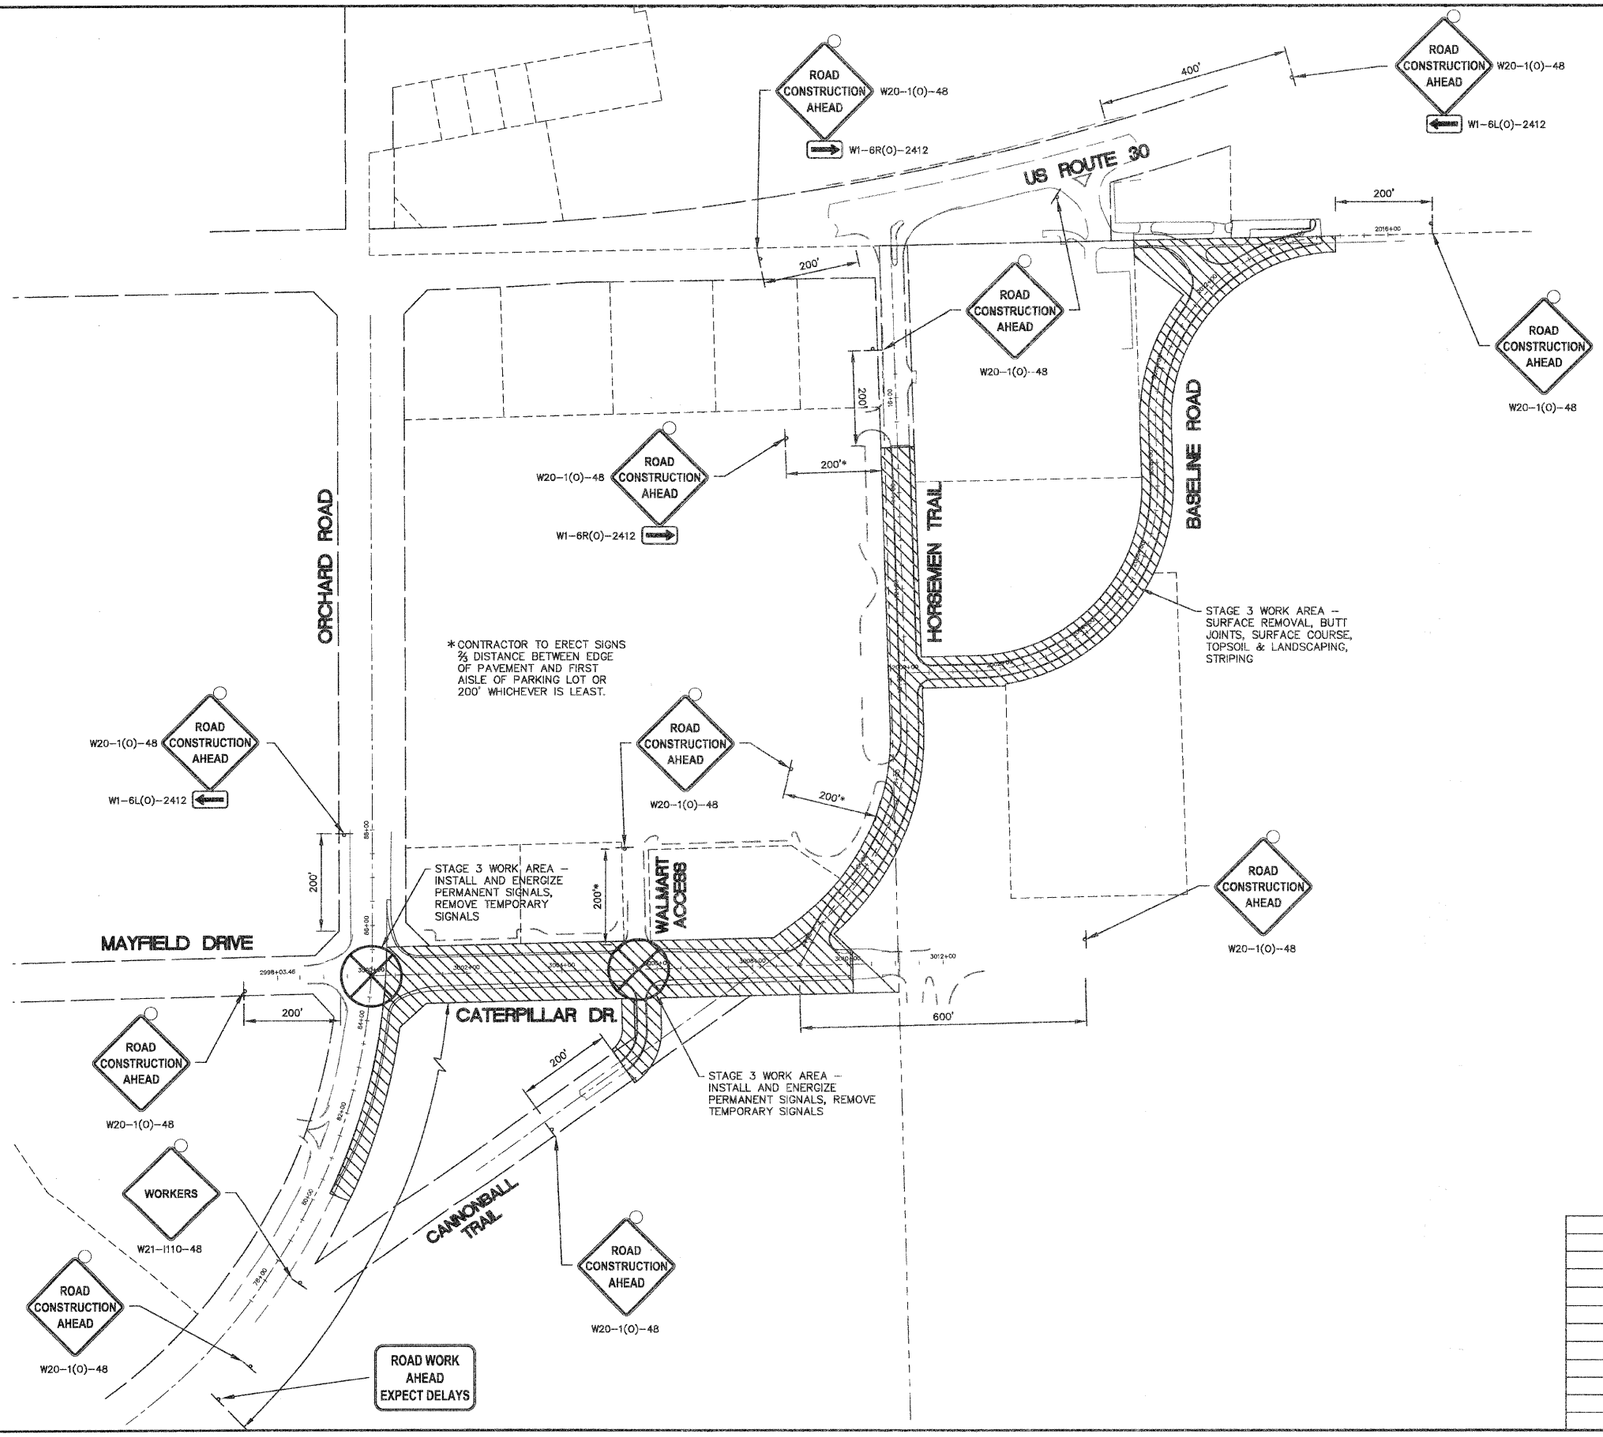

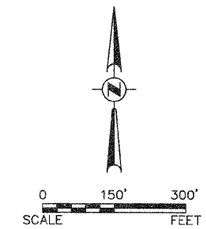

STAGING AND TRAFFIC CONTROL - STAGE 3

1. FOR ALL PAVEMENT SECTIONS, COMPLETE THE REMAINING HOT-MIX ASPHALT SURFACE REMOVAL AND BUTT JOINTS AS SHOWN ON THE PLANS. UTILIZE TRAFFIC CONTROL STANDARD 701306.
2. PLACE LEVELING BINDER ON HORSEMEN TRAIL AND CATERPILLAR DRIVE, UTILIZING TRAFFIC CONTROL STANDARD 701306.
3. PLACE SURFACE COURSE ON ALL ROADWAYS (UTILIZING TRAFFIC CONTROL STANDARD 701306).
4. INSTALL PAVEMENT MARKINGS AND SIGNS ON ALL ROADWAYS, PER THE STRIPING AND SIGNING SECTION OF THE PLANS. TRAFFIC CONTROL STANDARD 701311 SHALL BE USED AS NECESSARY FOR THIS STAGE OF CONSTRUCTION.
5. COMPLETE VEGETATIVE RESTORATION AND TOPSOIL PLACEMENT ON ALL ROADWAYS. TRAFFIC CONTROL STANDARD 701101 AND 701326 SHALL BE UTILIZED FOR THIS STAGE OF CONSTRUCTION.
6. COMPLETE TRAFFIC SIGNAL INSTALLATION AT ORCHARD ROAD AND CATERPILLAR DRIVE AND CATERPILLAR DRIVE AT CANNONBALL TRAIL UPON RECEIPT OF MATERIAL CLEARANCE AND IDOT APPROVAL.
7. ENERGIZE LIGHTS AND REMOVE ALL TEMPORARY SIGNAL EQUIPMENT AT ORCHARD ROAD AND CATERPILLAR DRIVE AND CATERPILLAR DRIVE AT CANNONBALL TRAIL.

- WORK AREA
- TRAFFIC CONTROL DRUM W/ STEADY BURN AMBER LIGHT
- SIGN
- TYPE 3 BARRICADE
- DIRECTIONAL INDICATOR BARRICADE
- ARROW BOARD
- CHANGEABLE MESSAGE BOARD

PLAN	BY	DATE
SURVEYED		
PLATTED		
ALIGNMENT CHECKED		
RT. OF WAY CHECKED		
NOTE BOOK		
NO.	CADD FILE NAME	

PROFILE	BY	DATE
SURVEYED		
PLATTED		
GRADES CHECKED		
B.M. NOTED		
NOTE BOOK	STRUCTURE NOTATNS CHKD	
NO.		

REVISIONS	
NAME	DATE

ILLINOIS DEPARTMENT OF TRANSPORTATION

STAGING AND TRAFFIC CONTROL PLAN

SCALE: DRAWN BY: KKP

DATE: 03-26-09 CHECKED BY: TVW

Plotted: June 25, 2009 @ 4:53 PM By: Kris Pung - Tab: 44 Stage 3 22x34

Path: H:\SDSKPROJ\M00755\DWG\DWG FINAL ENG\M00755-TRAF CONTROL