CONTRACT NO. 63207

Engineering Enterprises, Inc.

F.A.U RTE.	SECTION	COUNTY	TOTAL SHEETS	SHEET NO.
1680	05-00038-00-PV	KANE/KENDALL	130	59
STA.	TO STA.			
FED. ROAD DIST. NO. _	ILLINOIS	FED. AID PROJECT		

PLAN

	BY	DATE
SURVEYED		
PLOTTED		
ALIGNMENT CHECKED		
RT. OF WAY CHECKED		
ROAD FILE NAME		
NOTE BOOK		
NO.		

PROFILE

	BY	DATE
SURVEYED		
PLOTTED		
GRADES CHECKED		
B.M. NOTED		
STRUCTURE NO(S).(A)(N)S CP(K)D		
NOTE BOOK		
NO.		

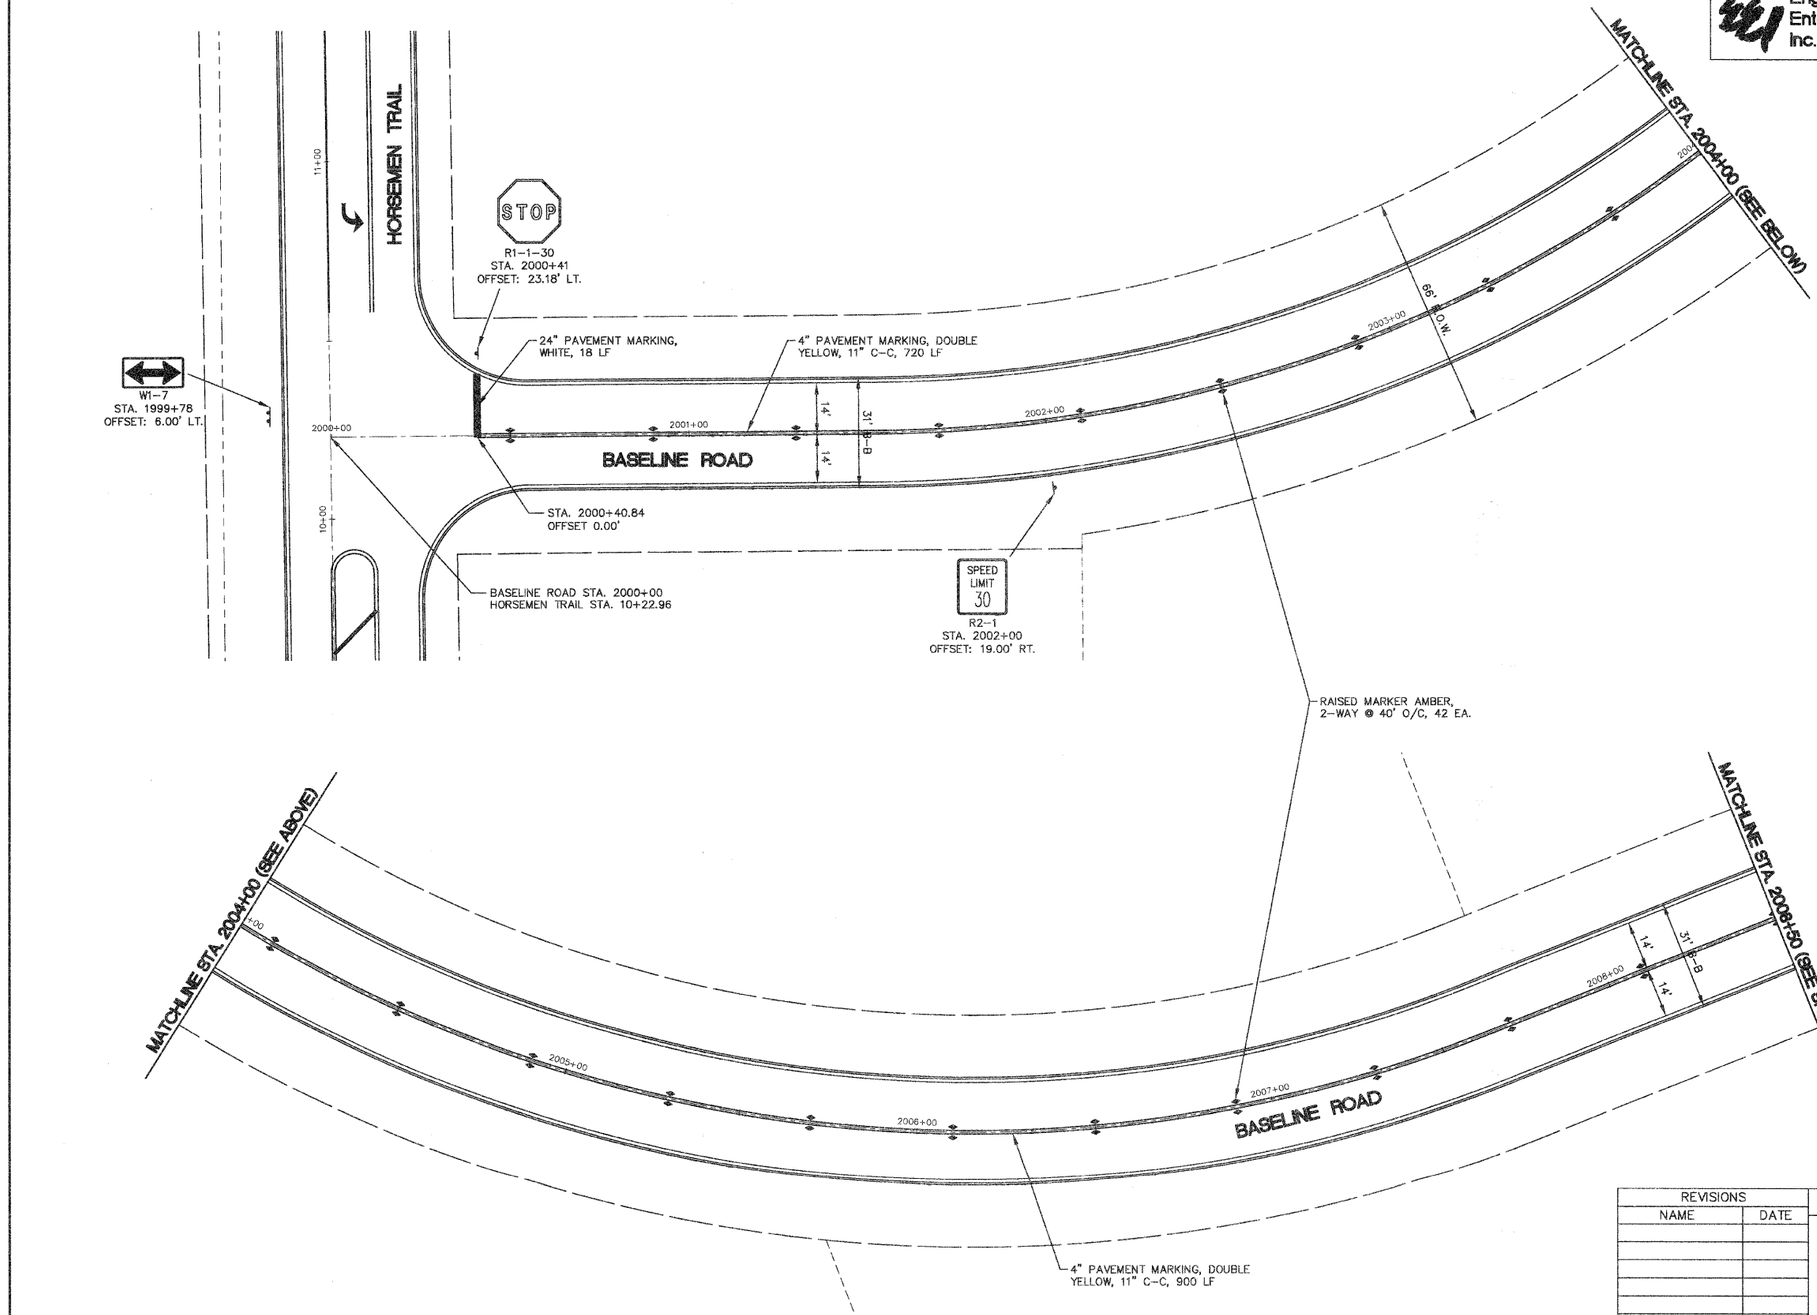

NOTE:
ALL PAVEMENT MARKINGS SHALL BE THERMOPLASTIC UNLESS OTHERWISE SPECIFIED

REVISIONS	
NAME	DATE

ILLINOIS DEPARTMENT OF TRANSPORTATION

BASELINE ROAD STRIPING AND SIGNAGE PLAN

SCALE:
DATE: 03-26-09
DRAWN BY: KKP
CHECKED BY: TVW

Plotted: July 13, 2009 @ 2:09 PM By: Kris Pung - Tab: 59 Stripe 22x34

Path: H:\SDSKPROJ\M00755\DWG\DWG FINAL ENG\M00755-STRIPE