CONTRACT NO. 63207

Engineering Enterprises, Inc.

F.A.U RTE.	SECTION	COUNTY	TOTAL SHEETS	SHEET NO.
1680	05-00038-00-PV	KANE/KENDALL	130	111
STA.	TO STA.			
FED. ROAD DIST. NO. _	ILLINOIS	FED. AID PROJECT		

PLAN | SURVEYED | DRAWN | PLOTTED | ALIGNMENT CHECKED | GRADES CHECKED | R.O.W. MONUMENTED | CADD FILE NAME | NOTE BOOK | NO.

PROFILE | SURVEYED | DRAWN | PLOTTED | GRADES CHECKED | R.O.W. MONUMENTED | STRUCTURE NOTATIONS CHKD | NOTE BOOK | NO.

4+50

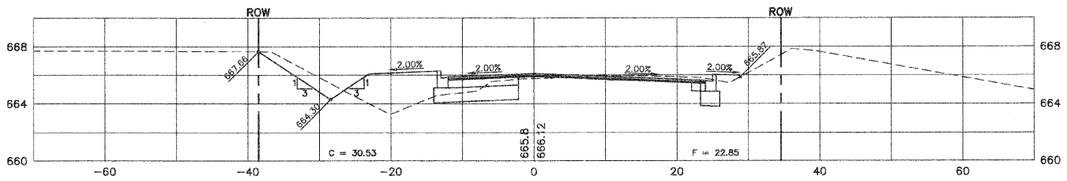

4+00

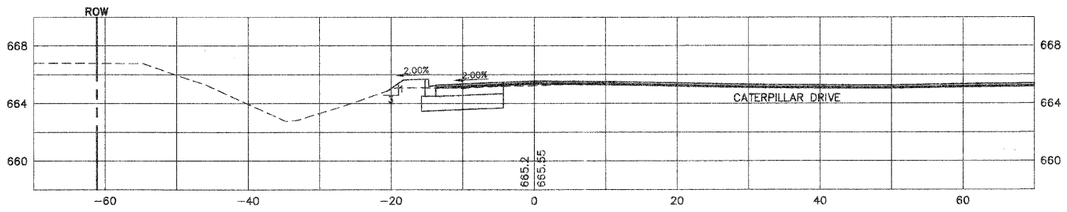

3+50 (LOCATED WITHIN CATERPILLAR R.O.W.)

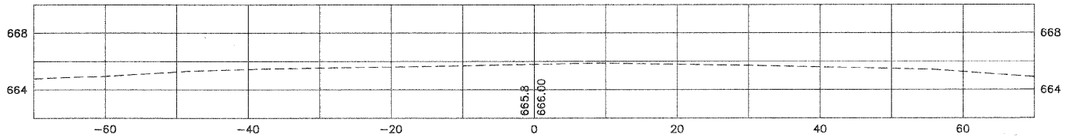

3+44.95 (LOCATED WITHIN CATERPILLAR R.O.W.)

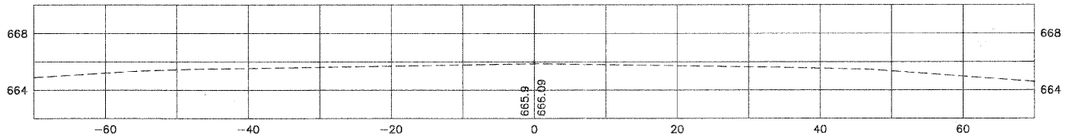

SCALE:
HORIZONTAL 1" = 10'
VERTICAL 1" = 5'

REVISIONS	
NAME	DATE

ILLINOIS DEPARTMENT OF TRANSPORTATION

HORSEMEN TRAIL CROSS SECTIONS

SCALE:
DATE: 03-26-09
DRAWN BY: KKP
CHECKED BY: TVW

Plotted: June 26, 2009 @ 8:44 AM By: Kris Pung - Tab: 111 Section 22x34

Path: H:\SDSKPROJ\M007755\DWG\DWG FINAL ENG\M007755-XSEC HORSEMEN