CONTRACT NO. 63207

Engineering Enterprises, Inc.

F.A.U RTE.	SECTION	COUNTY	TOTAL SHEETS	SHEET NO.
1680	05-00038-00-PV	KANE/KENDALL	130	125
STA.		TO STA.		
FED. ROAD DIST. NO. _		ILLINOIS	FED. AID PROJECT	

PLAN	BY	DATE
SURVEYED		
PLOTTED		
ALIGNMENT CHECKED		
TY. LINE VERIFIED		
NOTE BOOK		
CADD FILE NAME		
NO.		

PROFILE	BY	DATE
SURVEYED		
PLOTTED		
GRADES CHECKED		
B.M. NOTED		
NOTE BOOK		
STRUCTURE NOTAT'NS CH'KD		
NO.		

82+00

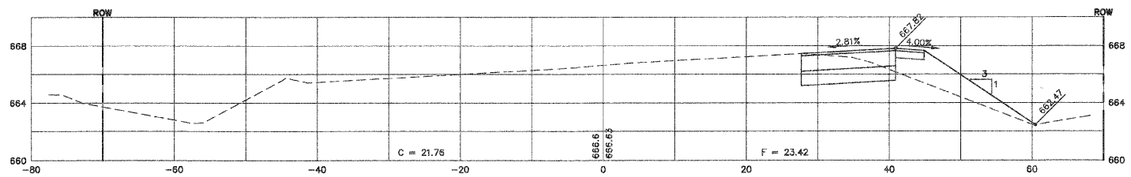

81+50

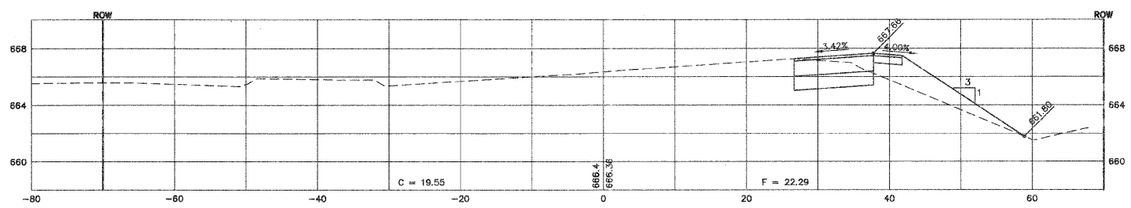

81+00

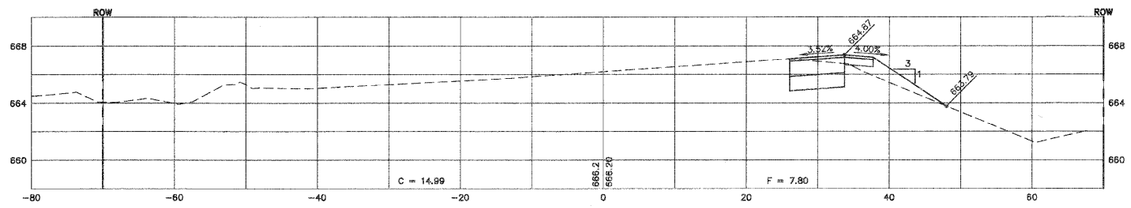

SCALE:
HORIZONTAL 1" = 10'
VERTICAL 1" = 5'

REVISIONS	
NAME	DATE

ILLINOIS DEPARTMENT OF TRANSPORTATION

ORCHARD ROAD CROSS SECTIONS

SCALE:
DATE: 03-26-09

DRAWN BY: KKP
CHECKED BY: TVW

Path:H:\SDSKPROJ\M0755\DWG\DWG FINAL ENG\M00755-XSEC CAT AND ORCHARD

Plotted: June 25, 2009 @ 8:41 AM By: Kris Pung - Tab: 125 Section 22x34