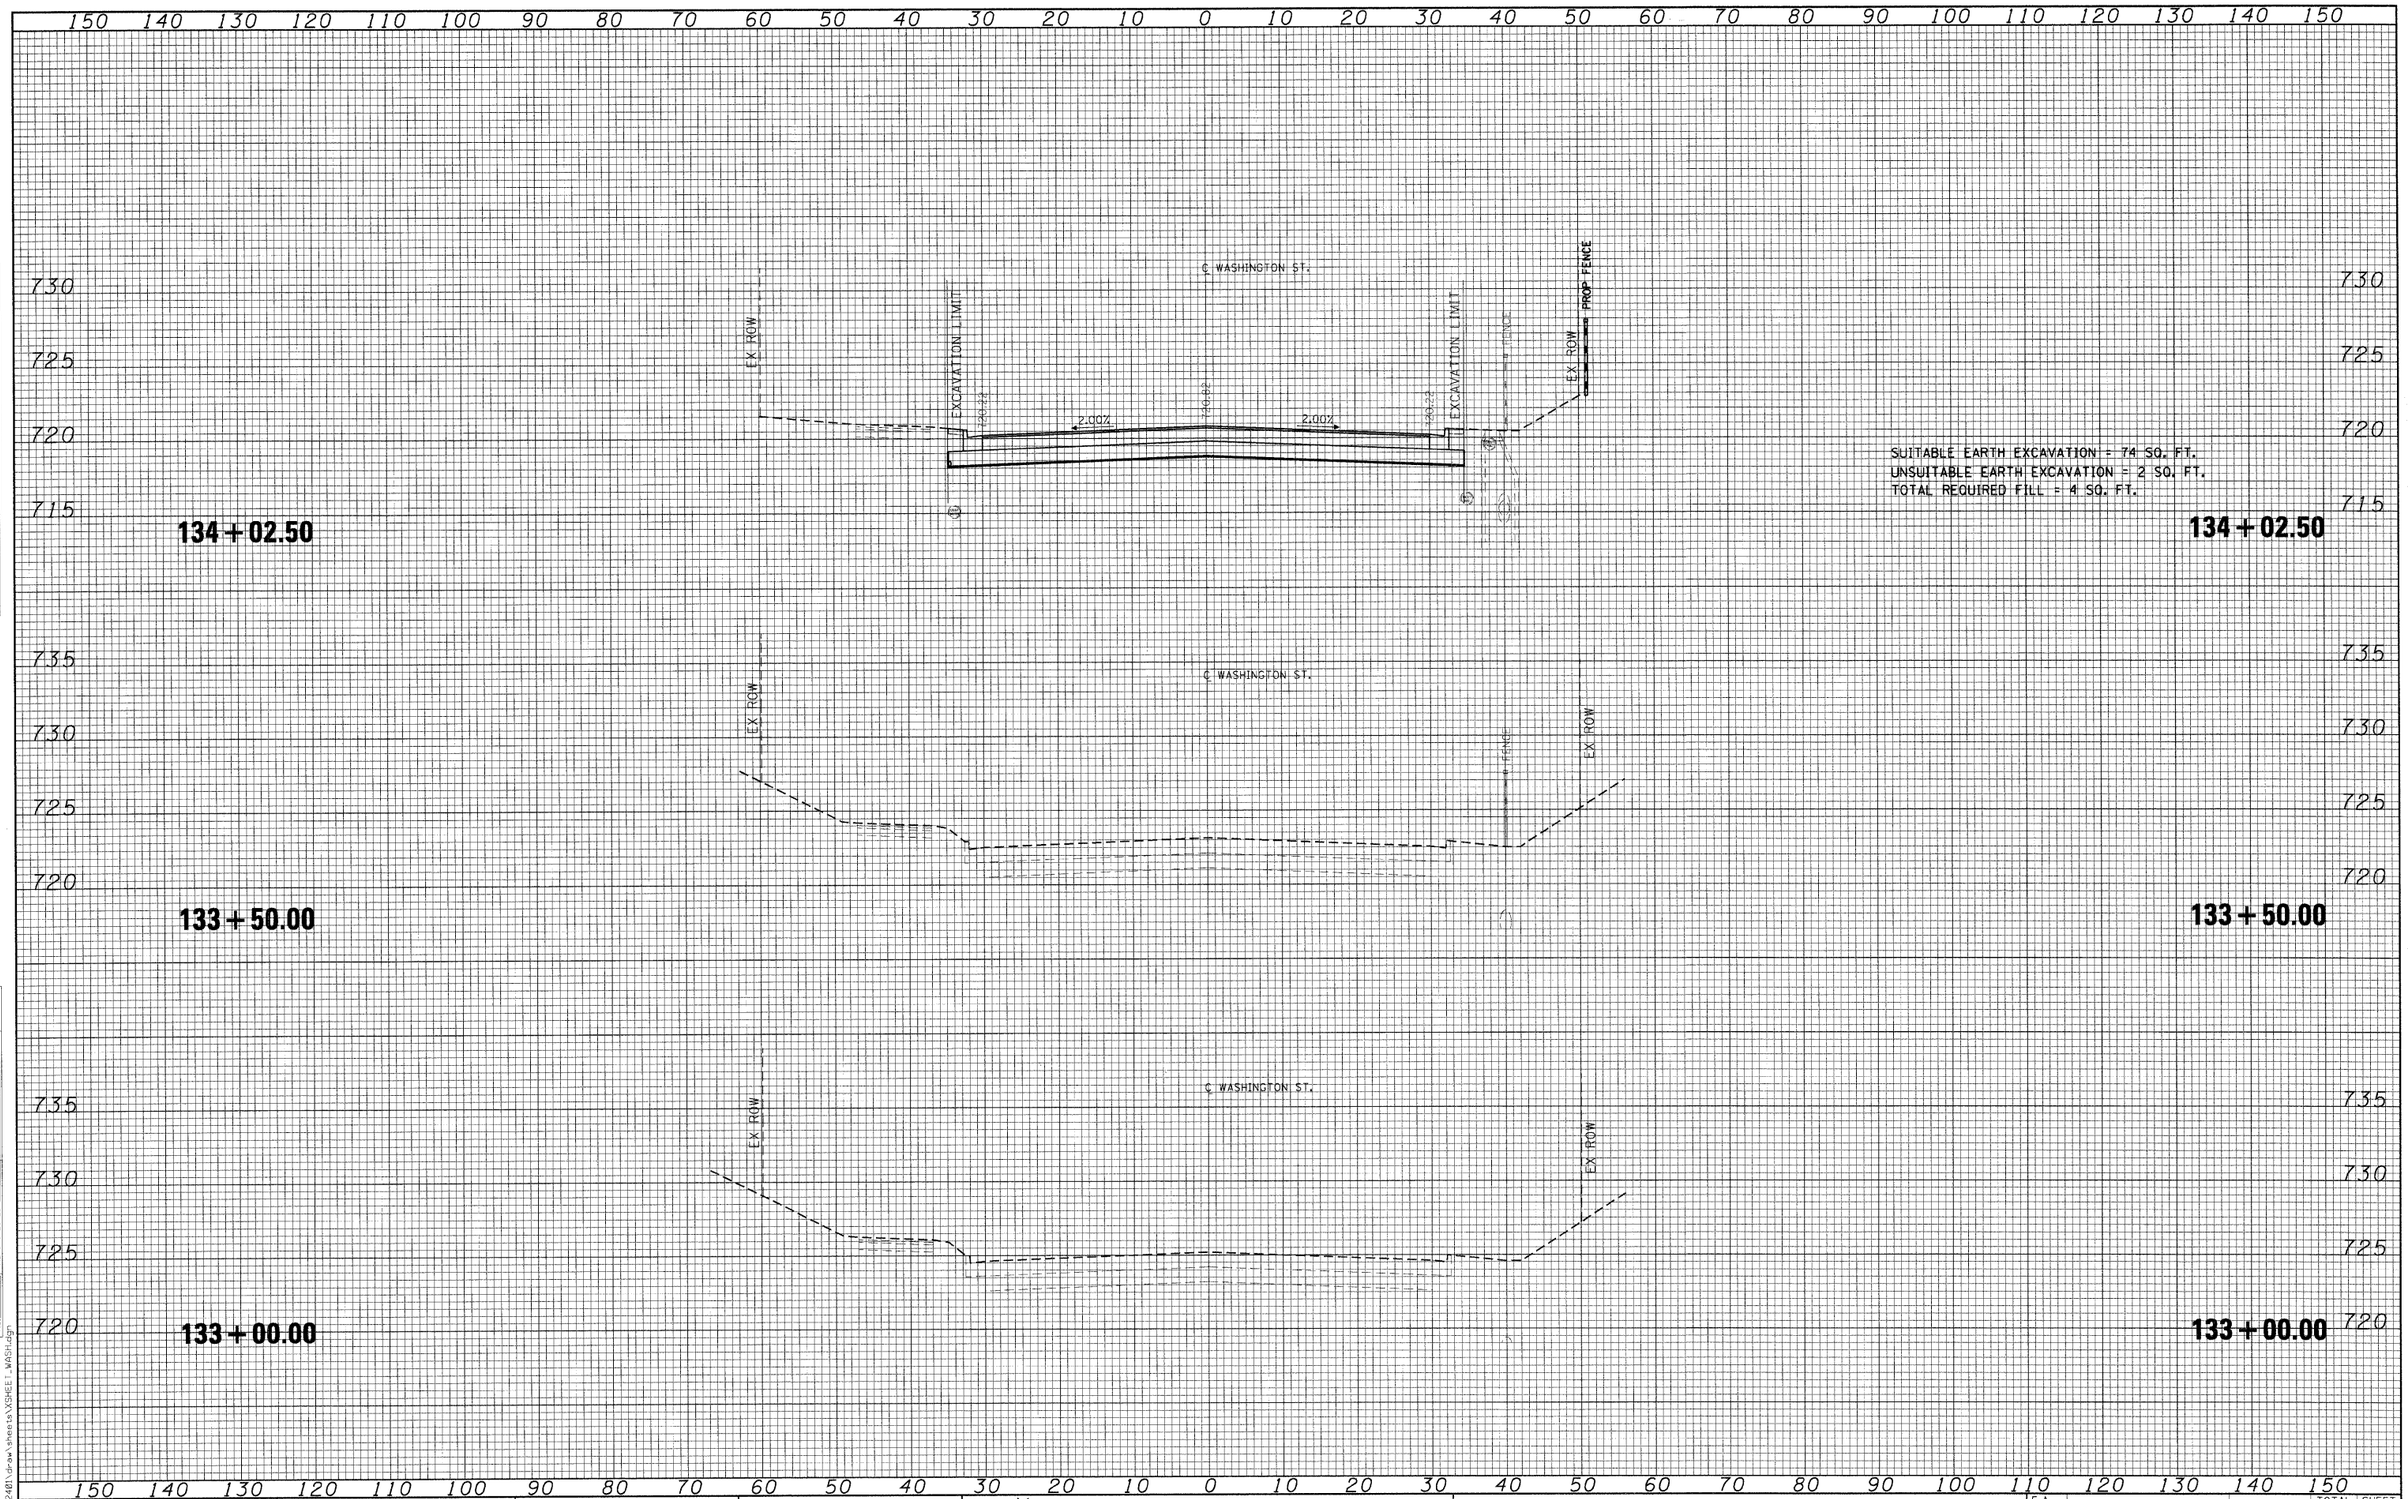

CMT ©Copyright CMT, Inc. CRAWFORD, MURPHY & TILLY, INC. CONSULTING ENGINEERS License No. 184-000613	USER NAME = Steve Prange	DESIGNED - SJP	REVISED -
		DRAWN - SJP	REVISED -
	PLOT SCALE = 10.0000 ' / IN.	CHECKED - KDN	REVISED -
	PLOT DATE = 05/29/09	DATE - 05/29/09	REVISED -

LakeCounty Division of Transportation

WASHINGTON STREET – CROSS SECTION

SCALE: 10H:5V | SHEET NO. OF SHEETS | STA. 133+00.00 TO STA. 134+02.50

F.A. RTE.	SECTION	COUNTY	TOTAL SHEETS	SHEET NO.
1016	02-00110-12-WR	LAKE	206	119

CONTRACT NO. 63209

FED. ROAD DIST. NO. 1 | ILLINOIS | FED. AID PROJECT

FILE NAME = I:\lakeco\0822401\draw\sheets\XSHEET_WASH.dgn