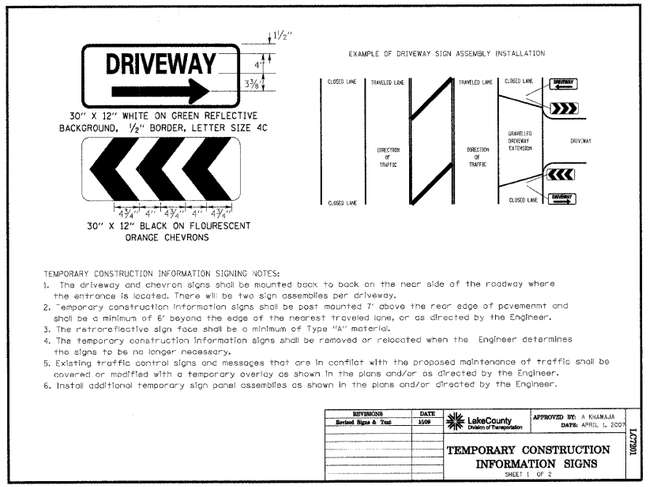

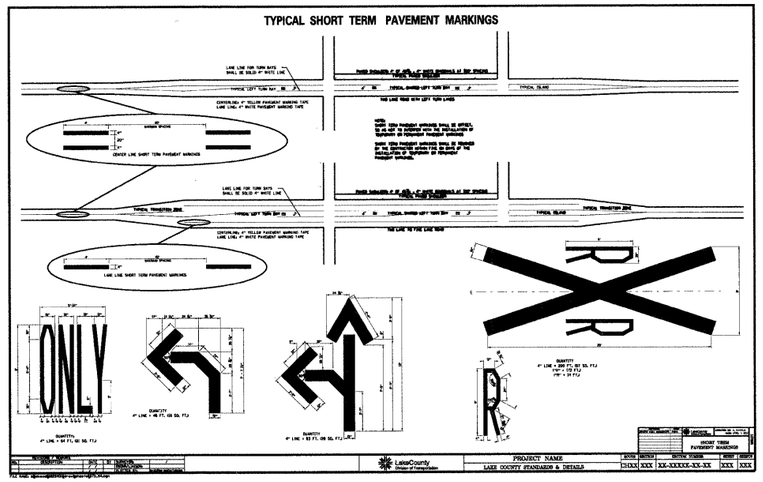

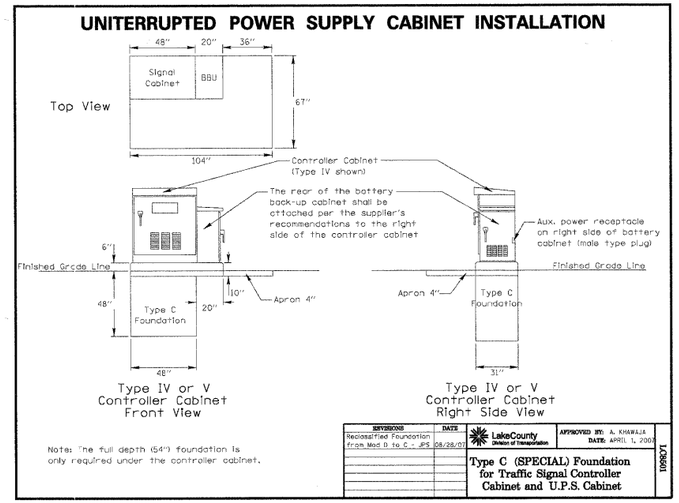

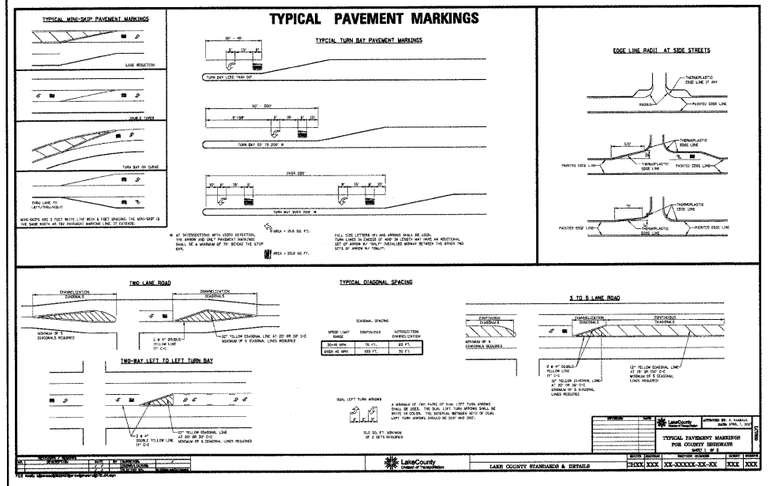

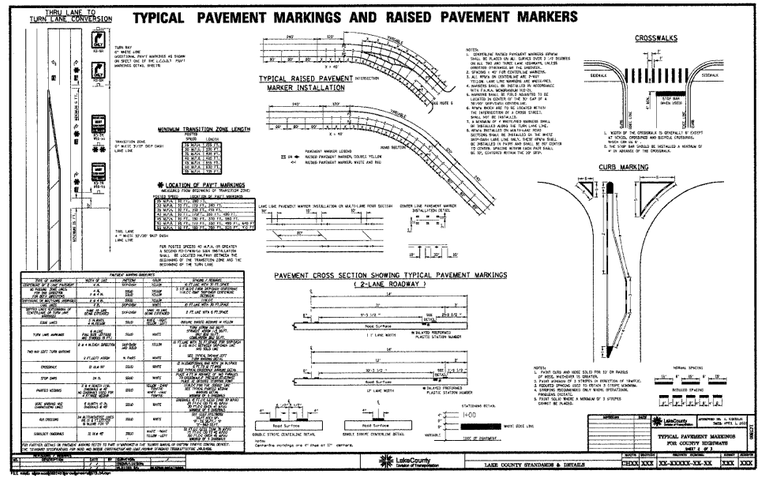

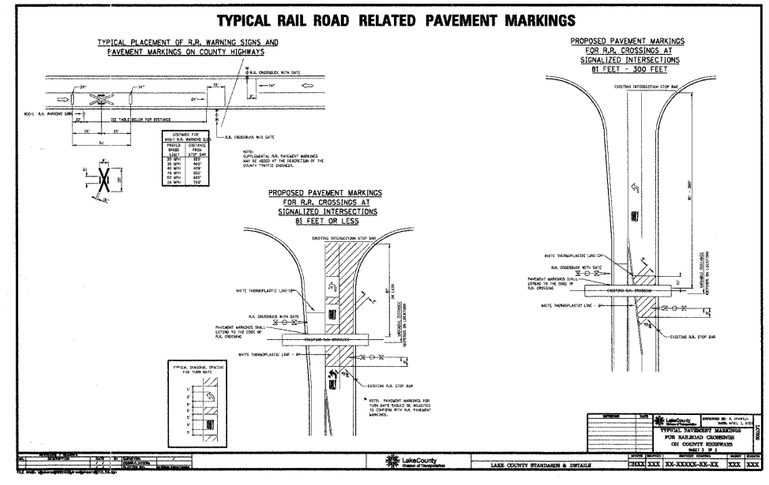

FILE NAME = I:\lakeco\082240\draw\sheets\STD_04.dgn

CMT CRAWFORD, MURPHY & TILLY, INC. CONSULTING ENGINEERS License No. 184-000613 ©Copyright CMT, Inc.	USER NAME = Steve Prenge	DESIGNED - SJP	REVISED -
		DRAWN - SJP	REVISED -
	PLOT SCALE = 20.0000 ' / IN.	CHECKED - KDN	REVISED -
	PLOT DATE = 05/29/09	DATE - 05/29/09	REVISED -

LakeCounty Division of Transportation

L.C.D.O.T. STANDARD DRAWINGS

SCALE: N.T.S. | SHEET NO. 4 OF 5 SHEETS | STA. N/A | TO STA. N/A

F.A. RTE.	SECTION	COUNTY	TOTAL SHEETS	SHEET NO.
1016	02-00110-12-WR	LAKE	206	183
		CONTRACT NO. 63209		

FED. ROAD DIST. NO. 1 | ILLINOIS | FED. AID PROJECT