PLASTIC STEPS

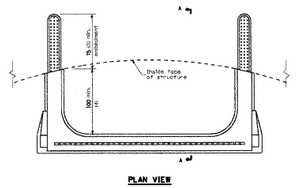

All dimensions are in millimeters (inches) unless otherwise shown.

MANHOLE STEPS

(Sheet 2 of 2)

STANDARD 602701-01

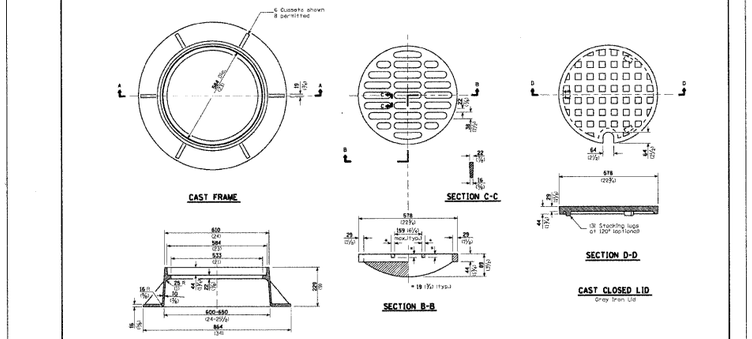

All dimensions are in millimeters (inches) unless otherwise shown.

FRAME AND LIDS
TYPE I

STANDARD 604001-02

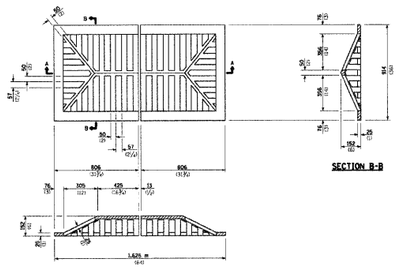

All dimensions are in millimeters (inches) unless otherwise shown.

GRATE TYPE 7

STANDARD 604031-01

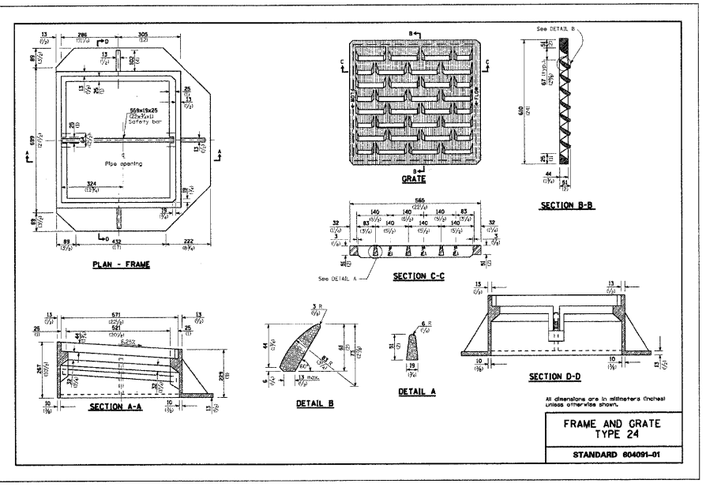

All dimensions are in millimeters (inches) unless otherwise shown.

FRAME AND GRATE
TYPE 24

STANDARD 604091-01

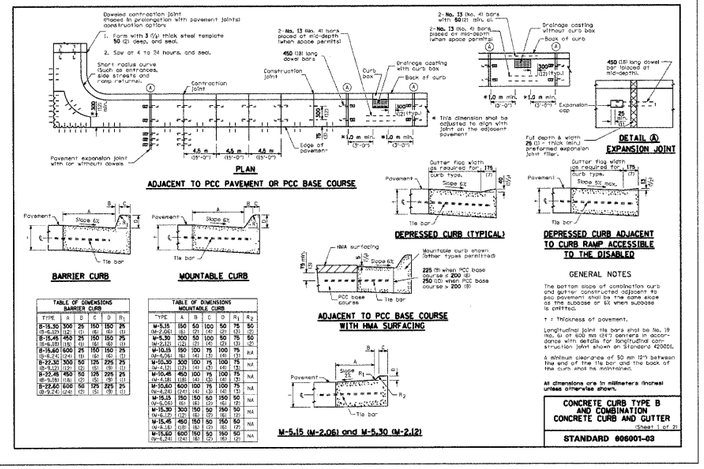

GENERAL NOTES

The bottom slope of construction curb and gutter constructed adjacent to pcc pavement shall be the same slope as the subslope or as when subbase is omitted.

t = Thickness of pavement.

Longitudinal joint ms bars shall be No. 19 (No. 6) or 600 mm (24") centers in accordance with details for longitudinal construction joint shown on Standard 420001.

A minimum clearance of 50 mm (2") between the end of the ms bar and the back of the curb shall be maintained.

All dimensions are in millimeters (inches) unless otherwise shown.

CONCRETE CURB TYPE B AND COMBINATION CONCRETE CURB AND GUTTER

Sheet 1 of 2

STANDARD 606001-03

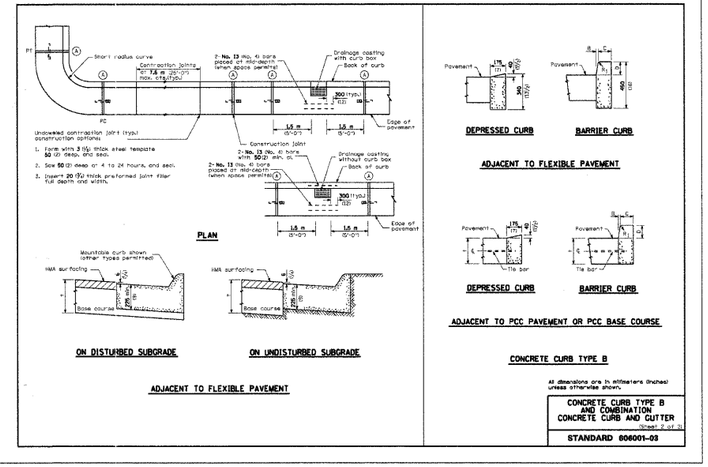

All dimensions are in millimeters (inches) unless otherwise shown.

CONCRETE CURB TYPE B AND COMBINATION CONCRETE CURB AND GUTTER

Sheet 2 of 2

STANDARD 606001-03

FILE NAME = I:\lakeco\082240\drawsheets\STD_18.dgn

©Copyright CMT, Inc.

CMT
CRAWFORD, MURPHY & TILLY, INC.
CONSULTING ENGINEERS
License No. 184-000613

USER NAME = Steve Prange
PLOT SCALE = 20.0000 ' / IN.
PLOT DATE = 05/29/09

DESIGNED - SJP	REVISED -	
DRAWN - SJP	REVISED -	
CHECKED - KDN	REVISED -	
DATE - 05/29/09	REVISED -	

LakeCounty
Division of Transportation

I.D.O.T. STANDARD DRAWINGS

SCALE: N.T.S. | SHEET NO. 5 OF 14 SHEETS | STA. N/A | TO STA. N/A

F.A. RTE.	SECTION	COUNTY	TOTAL SHEETS	SHEET NO.
1016	02-00110-12-WR	LAKE	206	189
		CONTRACT NO. 63209		
FED. ROAD DIST. NO. 1	ILLINOIS	FED. AID PROJECT		