F.A. RTE.	SECTION	COUNTY	TOTAL SHEETS	SHEET NO.
	06-00054-00-BT	COOK	47	10

PROP. CURVE PCL4-7
PI STA. = 26+23.46
Δ = 25° 53′ 23″ (LT)
D = 114° 35′ 30″
R = 50.00′
T = 11.49′
L = 22.59′
E = 1.30′
S.E. RUN = _____
P.C. STA. = 26+11.97
P.T. STA. = 26+34.56

PROP. CURVE PCL4-8
PI STA. = 26+71.61
Δ = 26° 26′ 05″ (RT)
D = 114° 35′ 30″
R = 50.00′
T = 11.74′
L = 23.07′
E = 1.36′
S.E. RUN = _____
P.C. STA. = 26+59.87
P.T. STA. = 26+82.94

PROP. CURVE PCL4-9
PI STA. = 33+51.44
Δ = 19° 59′ 20″ (RT)
D = 57° 17′ 45″
R = 100.00′
T = 17.62′
L = 34.89′
E = 1.54′
S.E. RUN = _____
P.C. STA. = 33+33.82
P.T. STA. = 33+68.71

PROP. CURVE PCL4-10
PI STA. = 35+55.94
Δ = 20° 28′ 18″ (LT)
D = 57° 17′ 45″
R = 100.00′
T = 18.06′
L = 35.73′
E = 1.62′
S.E. RUN = _____
P.C. STA. = 35+37.88
P.T. STA. = 35+73.61

LEGEND

- EXISTING GAS LINE
- EXISTING WATER MAIN
- EXISTING FENCE
- PROPOSED FENCE
- EXISTING WATER VALVE
- EXISTING MANHOLE
- PERIMETER EROSION BARRIER
- TREE REMOVAL

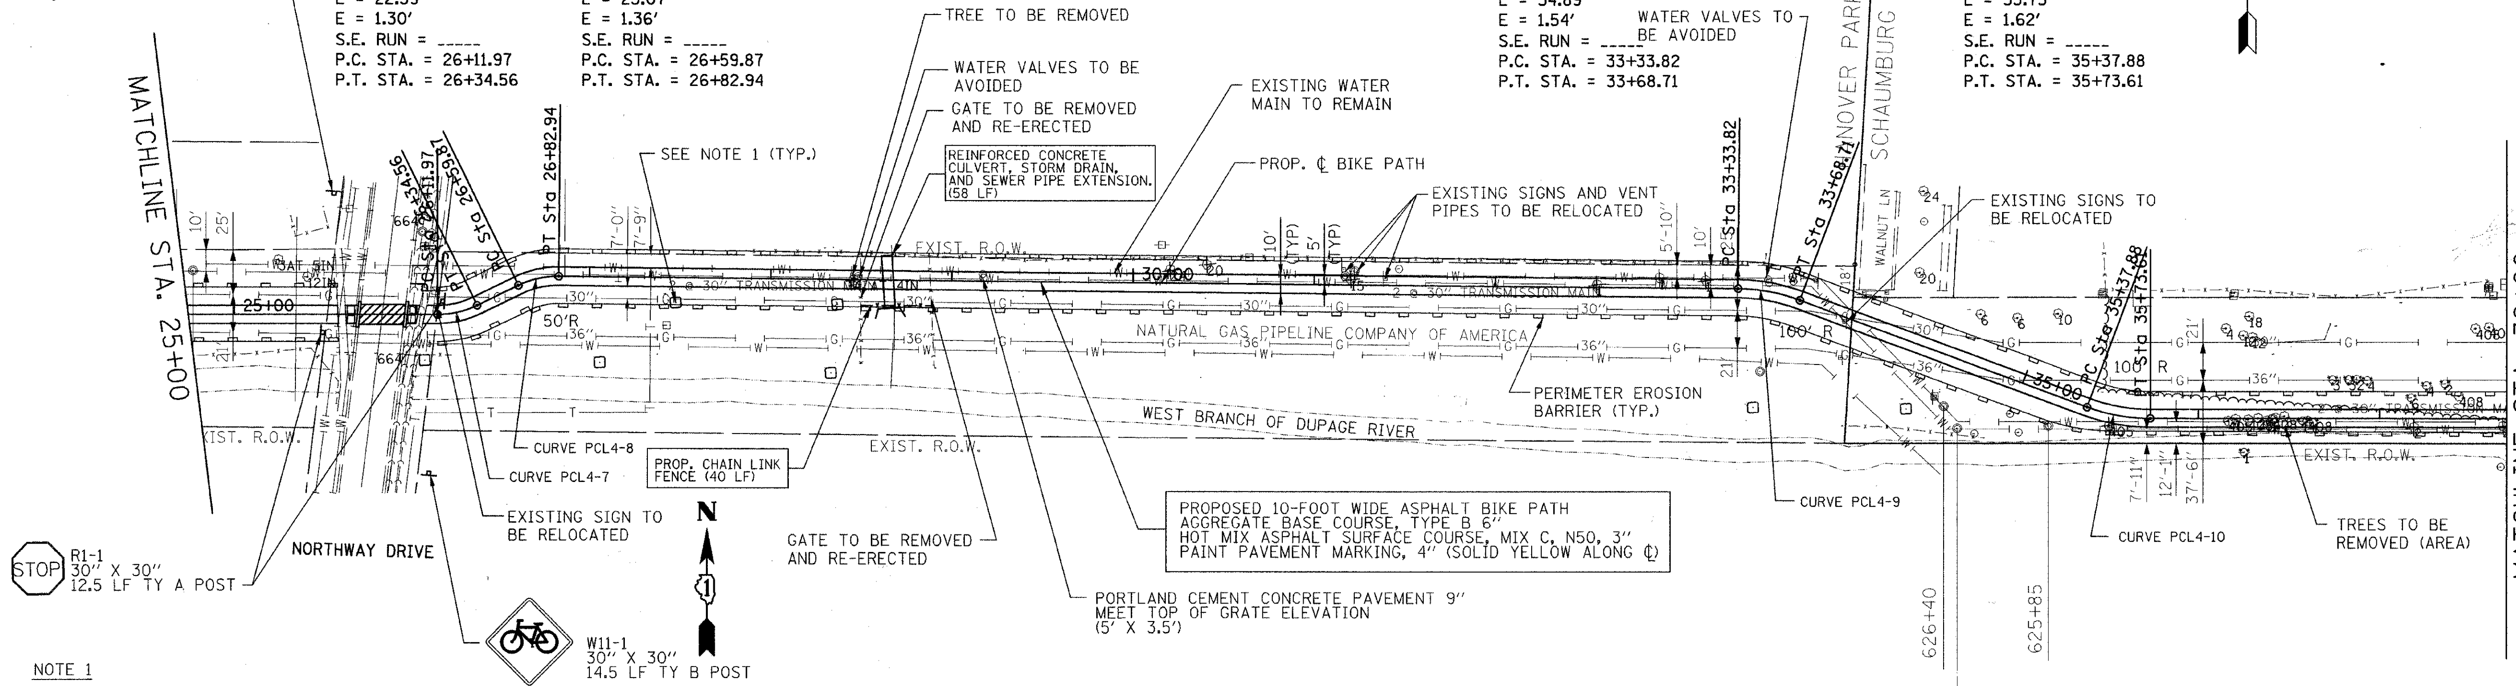

NOTE 1

ALL ANODE BED LOCATIONS SHOWN ON PLANS ARE APPROXIMATE. CONTRACTOR SHALL FIELD VERIFY ACTUAL LOCATIONS. NO PAVING SHALL TAKE PLACE IN THE VICINITY OF THE ANODE BEDS UNTIL VERIFICATION THAT THE ELECTRICAL CONNECTION FROM THE ANODES TO THE WATER PIPELINES IS INTACT.

0 50′ 100′
GRAPHIC SCALE IN FEET

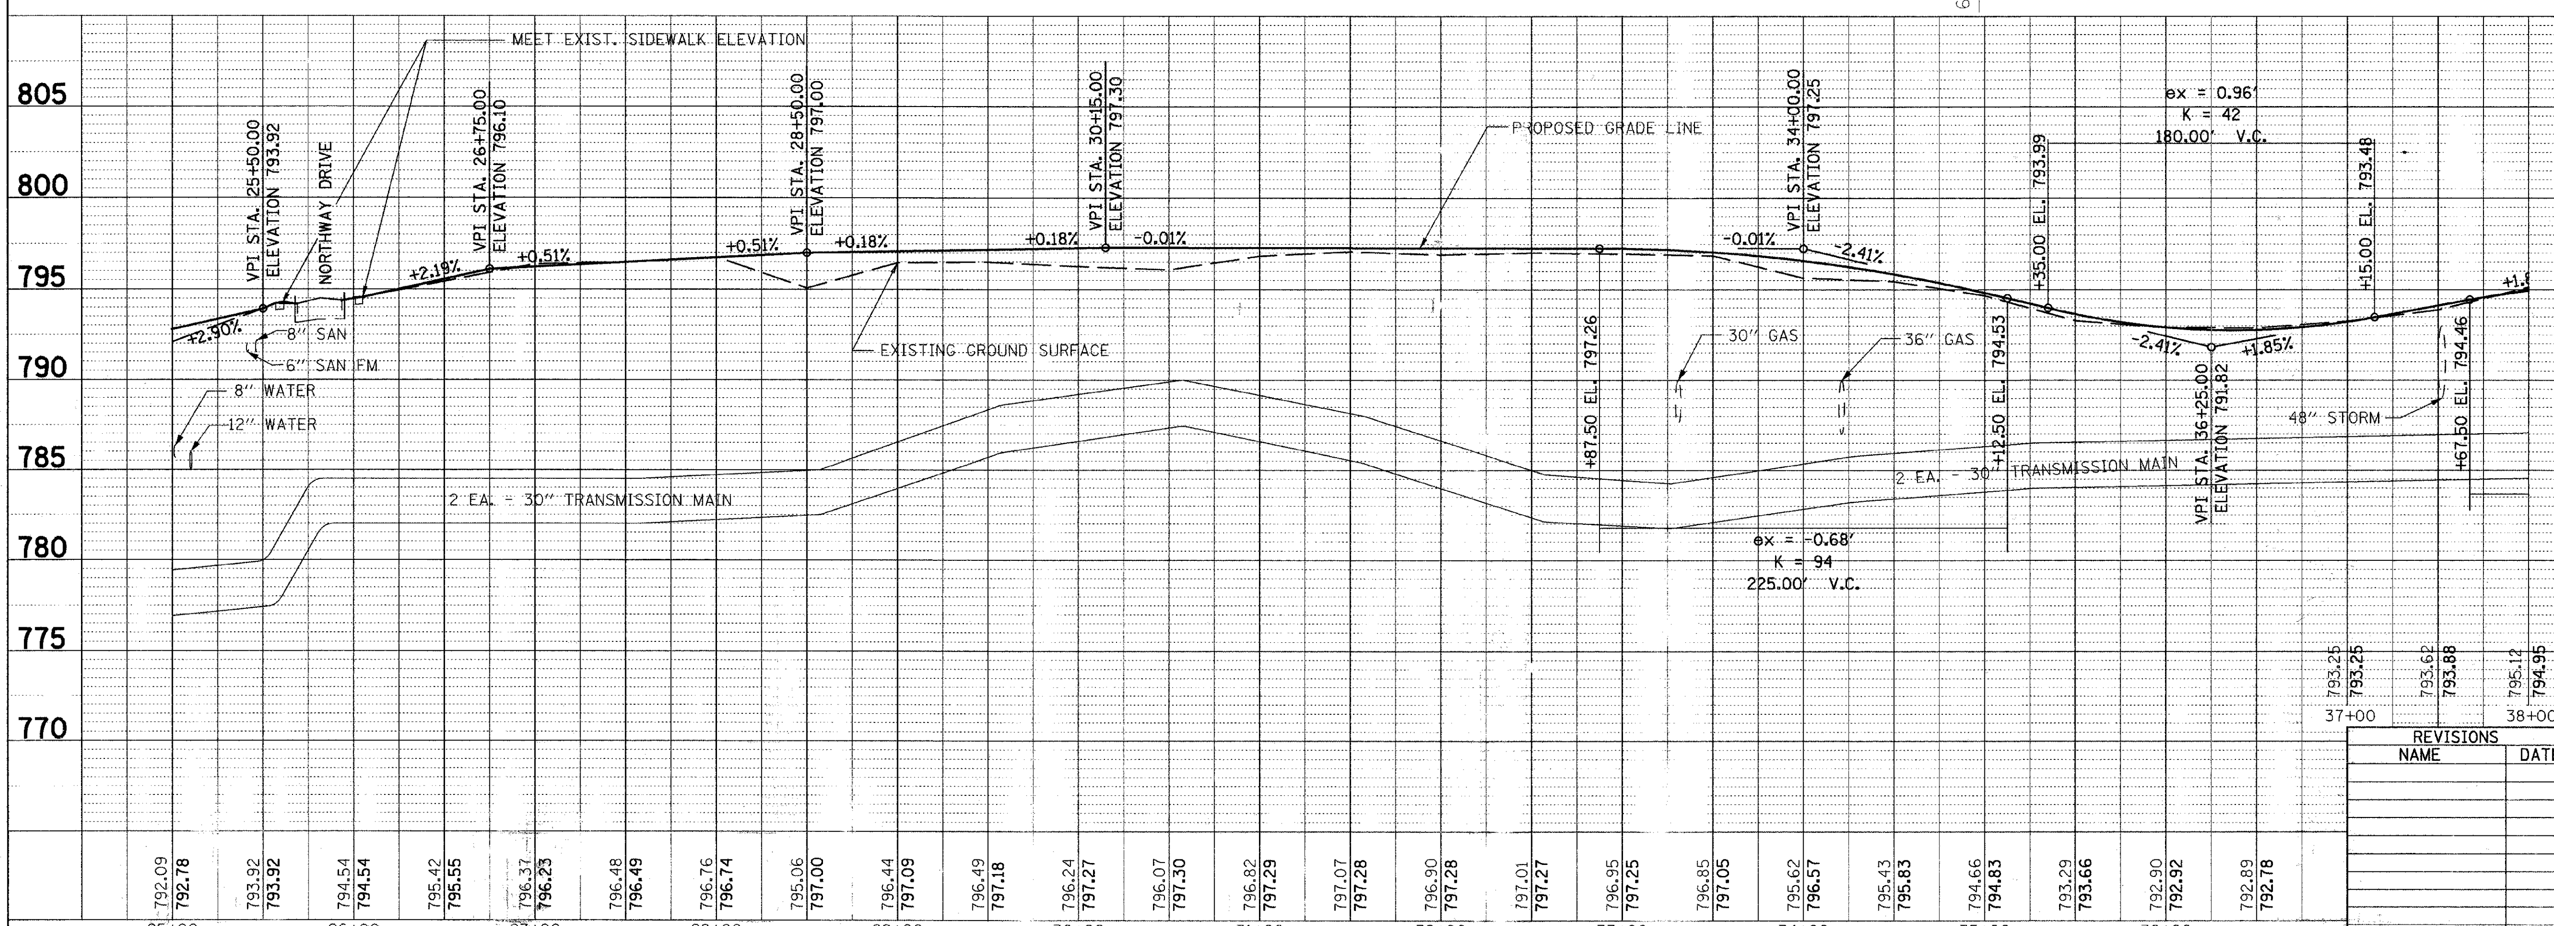

REVISIONS	
NAME	DATE

URS 100 S. WACKER DR., SUITE 500 CHICAGO IL, 60606 TEL (312)-939-1000 FAX (312)-939-4198

VILLAGE OF HANOVER PARK

N.G.P.L. BIKE PATH
PLAN AND PROFILE
STA. 25+00 TO STA. 38+00

SCALE: VERT. 1″=5′ HORIZ 1″=50′
DATE:
DRAWN BY: VAP
CHECKED BY: YOO

63211

03-Plan&Profile.dgn 6/23/2009 3:06:43 PM