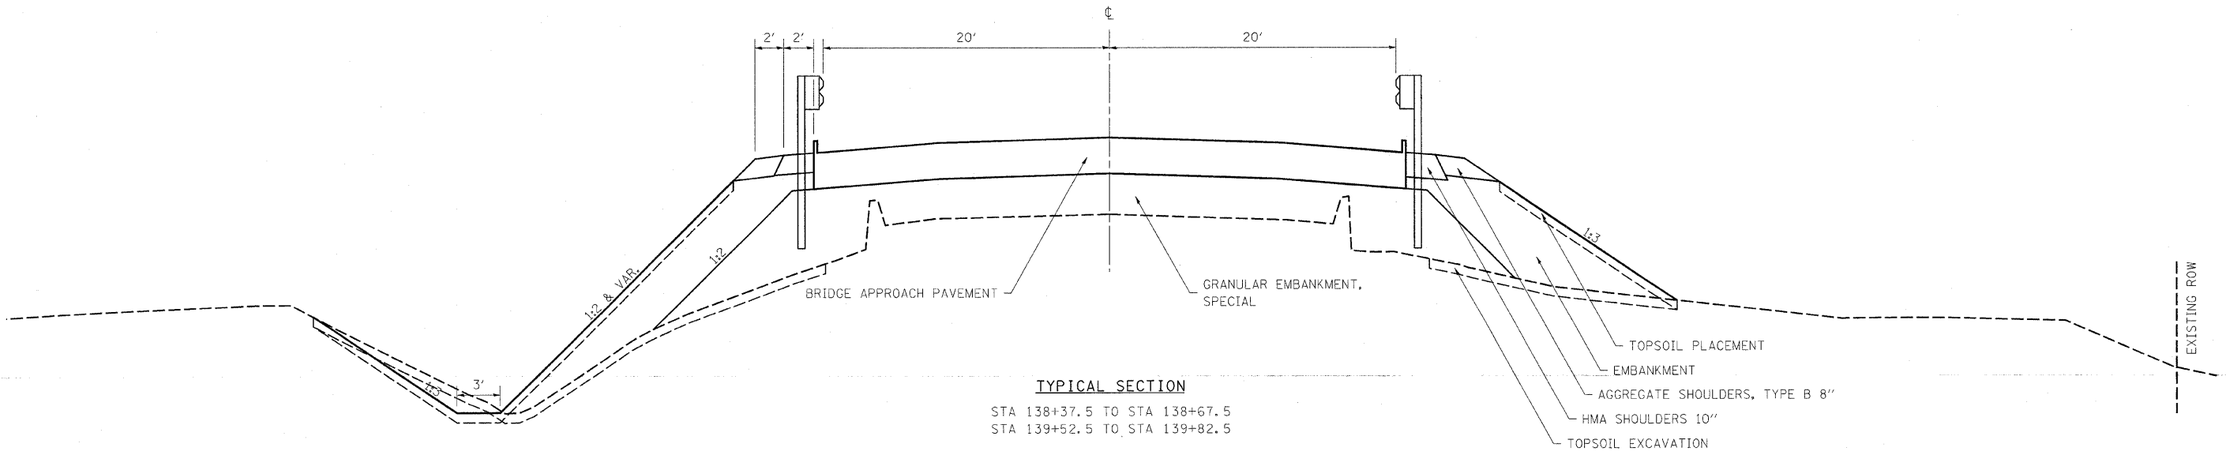

TYPICAL SECTION

STA 138+37.5 TO STA 138+67.5
STA 139+52.5 TO STA 139+82.5

FILE NAME = c:\pw_work\PWIDOT\STEFFENMK\dms50690\sht-typ_74214.dgn	USER NAME = steffenmk	DESIGNED -	REVISED -
		DRAWN -	REVISED -
	PLOT SCALE = 50.0000 ' / IN.	CHECKED -	REVISED -
	PLOT DATE = 1/12/2009	DATE -	REVISED -

STATE OF ILLINOIS
DEPARTMENT OF TRANSPORTATION

TYPICAL SECTIONS S.N. 096-0024
(MARTIN CREEK)

SCALE: | SHEET NO. OF SHEETS | STA. TO STA.

F.A.P. RTE.	SECTION	COUNTY	TOTAL SHEETS	SHEET NO.
328	(9BR1, 10BR1)B1	WAYNE	67	7
		CONTRACT NO. 74214		
FED. ROAD DIST. NO.	ILLINOIS	FED. AID PROJECT		