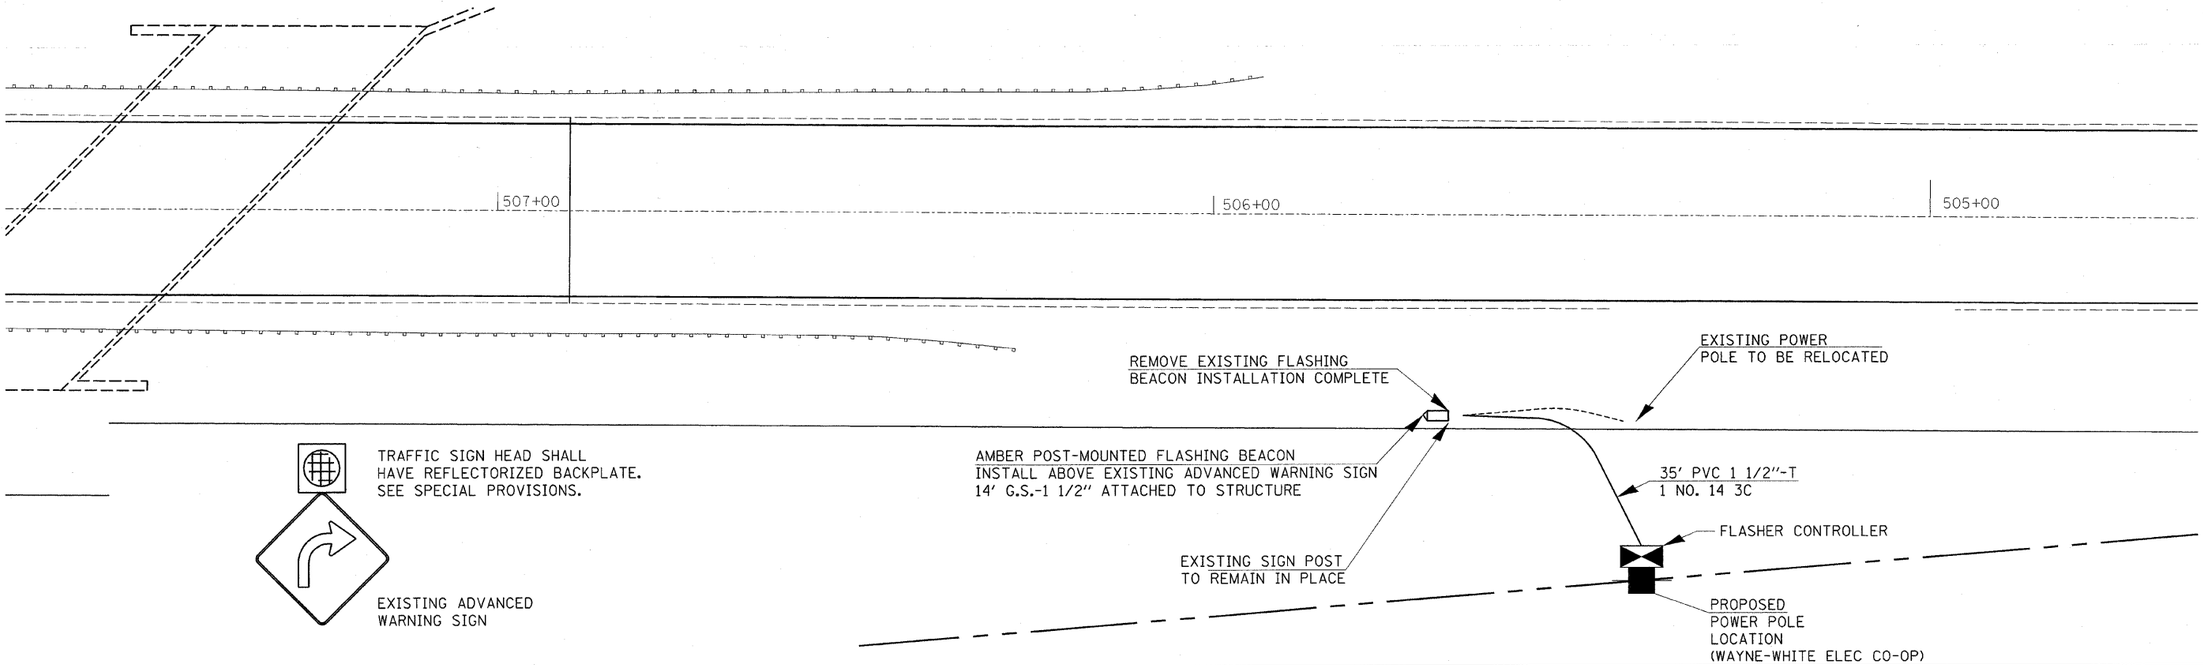

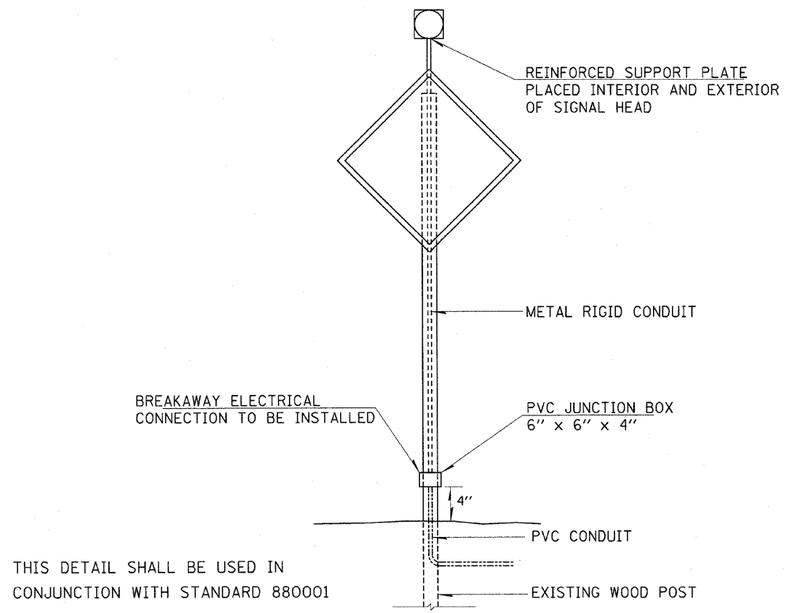

POST MOUNTED FLASHING BEACON

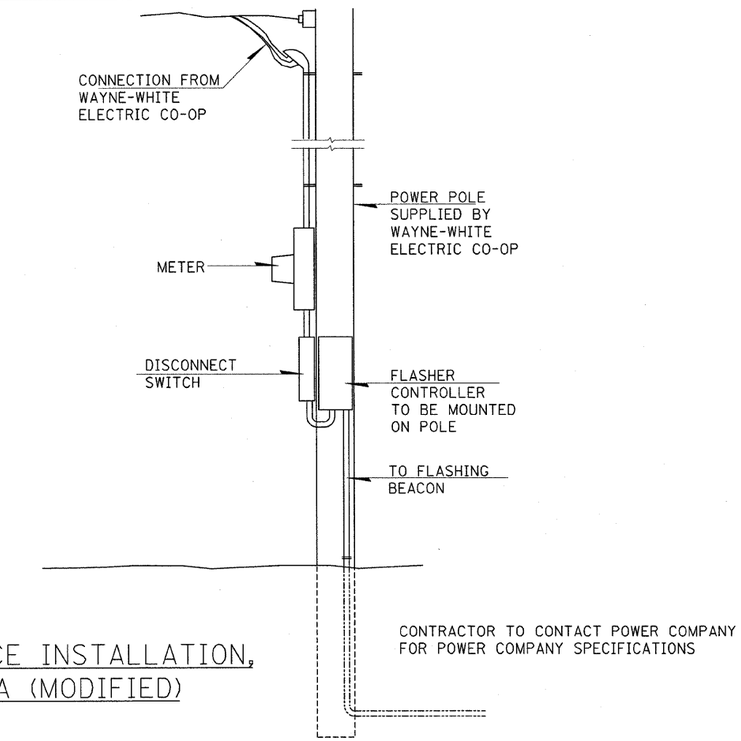

SERVICE INSTALLATION,
TYPE A (MODIFIED)

FILE NAME = c:\pw_work\PWIDOT\STEFFENMK\dms90690\D74214-sht-ts.dgn	USER NAME = steffenmk	DESIGNED -	REVISED -
		DRAWN -	REVISED -
	PLOT SCALE = 50.0000 ' / IN.	CHECKED -	REVISED -
	PLOT DATE = 1/12/2009	DATE -	REVISED -

STATE OF ILLINOIS
DEPARTMENT OF TRANSPORTATION

FLASHING BEACON LAYOUT AND DETAILS

SCALE: | SHEET NO. OF SHEETS | STA. | TO STA.

F.A.P. RTE.	SECTION	COUNTY	TOTAL SHEETS	SHEET NO.
328	(9BR1,10BR)B-1	Wayne	67	23
		CONTRACT NO. 74214		
		ILLINOIS FED. AID PROJECT		