FINAL SURVEY	BY	DATE
SURVEYED		
PLOTTED		
NOTE BOOK	TYPING RTE	
NO.	AREAS	
	AREAS CHECKED	

ORIGINAL SURVEY	BY	DATE
SURVEYED		
PLOTTED		
NOTE BOOK	TYPING RTE	
NO.	AREAS	
	AREAS CHECKED	

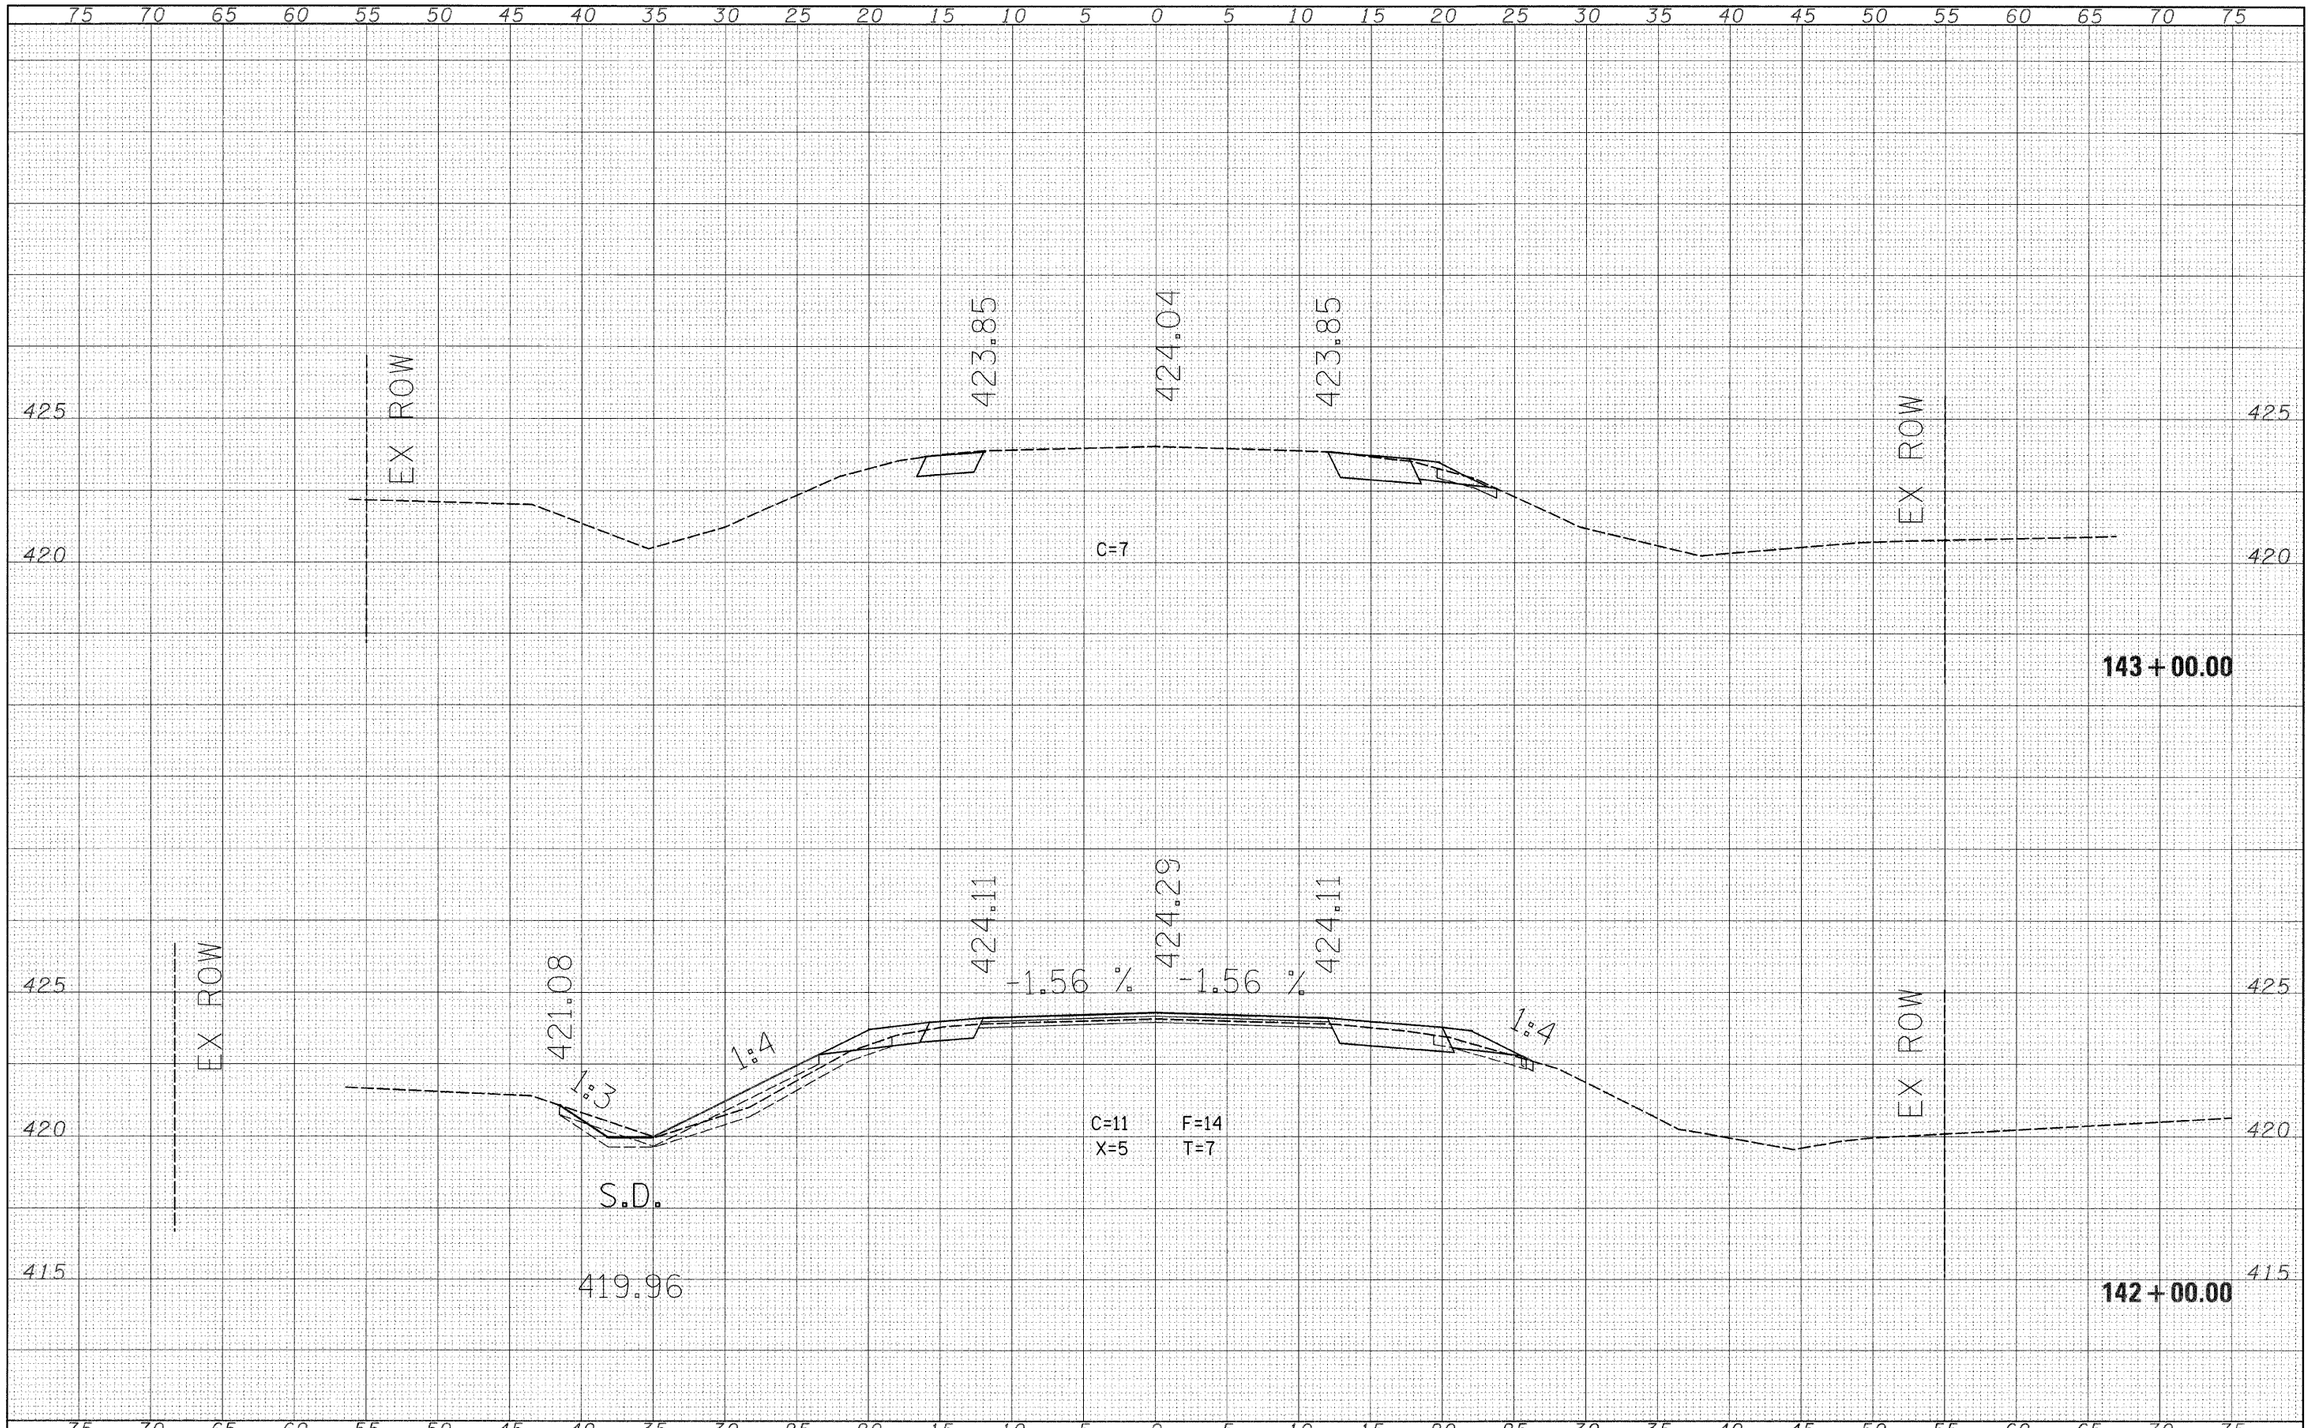

FILE NAME =	USER NAME = lewisbl	DESIGNED -	REVISED -
c:\pw_work\PWIDOT\LEWISBL\dms35553\xs024sht_74214.dgn		DRAWN -	REVISED -
	PLOT SCALE = 5.0000 ' / IN.	CHECKED -	REVISED -
	PLOT DATE = 12/23/2008	DATE -	REVISED -

STATE OF ILLINOIS
DEPARTMENT OF TRANSPORTATION

Martin Creek

SCALE: | SHEET NO. OF SHEETS | STA. 142+00.00 | TO STA. 143+00.00

F.A.P. RTE.	SECTION	COUNTY	TOTAL SHEETS	SHEET NO.
328	(9BR1,10BR1)B-1	WAYNE	67	59
		CONTRACT NO. 74214		
FED. ROAD DIST. NO.	ILLINOIS	FED. AID PROJECT		