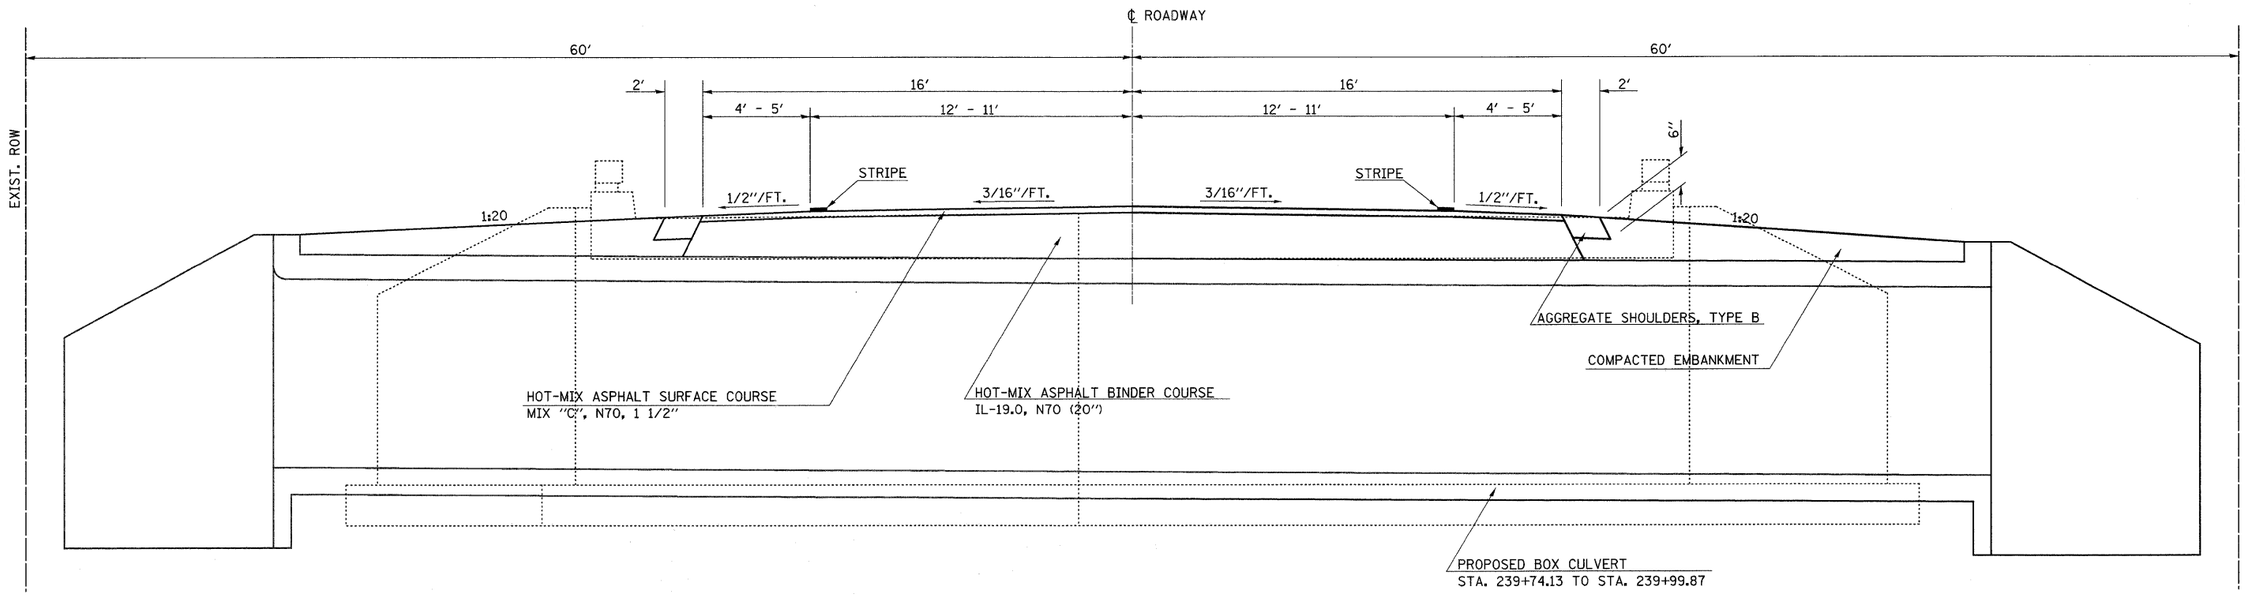

PROPOSED TYPICAL CROSS SECTION AT BOX CULVERT

STATION 239+52.00 TO STATION 240+20.00

FILE NAME = P:\0340601.04.FIN0960055\Drawings\typicals.dgn	USER NAME = rcook	DESIGNED -	REVISED -	STATE OF ILLINOIS DEPARTMENT OF TRANSPORTATION	IL RTE 15			F.A.P. RTE.	SECTION	COUNTY	TOTAL SHEETS / SHEET NO.
		DRAWN -	REVISED -					823	(22BY-1,22BY2,22BR)B-1	WAYNE	142 / 9
	PLOT SCALE = 50.0000 ′ / IN.	CHECKED -	REVISED -							CONTRACT NO. 74238	
	PLOT DATE = 3/26/2009	DATE -	REVISED -		SCALE:	SHEET NO. 4 OF 6 SHEETS	STA. TO STA.	FED. ROAD DIST. NO.	ILLINOIS	FED. AID PROJECT	