TAPER LANE MARKINGS
12′ TO 11′ STA 239+52 TO 240+07

ALICE F. & ROSS A. HEARING
PARCEL 7814100

NE 1/4 SE 1/4 SEC 1 T2S R9E 3RD P.M.

GUARDRAIL REMOVAL

RT STA. 237+65.74 - STA. 239+79.00	213′
LT STA. 238+47.91 - STA. 239+79.00	131′
RT STA. 240+01.00 - STA. 241+32.23	131′
LT STA. 240+01.00 - STA. 241+63.71	163′
TOTAL	638′

PIPE CULVERT, CLASS D, TYPE 1, 36″

LENGTH = 50′
USFL = 47′ RT, STA. 239+16.00, EL = 401.47
DSFL = 47′ RT, STA. 239+66.00, EL = 398.50
2 EACH, END SECTIONS, 36″

FURNISHING AND ERECTING RIGHT-OF-WAY MARKERS

STA. 238+00.00	60′ RT	1 EACH
STA. 238+50.00	70′ RT	1 EACH
STA. 240+50.00	70′ RT	1 EACH
STA. 241+00.00	60′ RT	1 EACH
STA. 238+00.00	60′ LT	1 EACH
STA. 238+50.00	80′ LT	1 EACH
STA. 240+25.00	80′ LT	1 EACH
STA. 241+00.00	60′ LT	1 EACH
TOTAL		8 EACH

END SECTIONS 36″

RT STA. 239+16.00	1 EACH
RT STA. 239+66.00	1 EACH
TOTAL	2 EACH

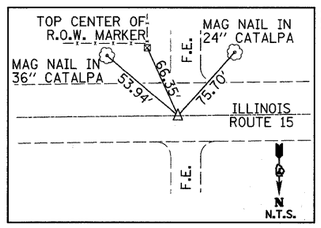

MAG NAIL @ STA. 236+48.40

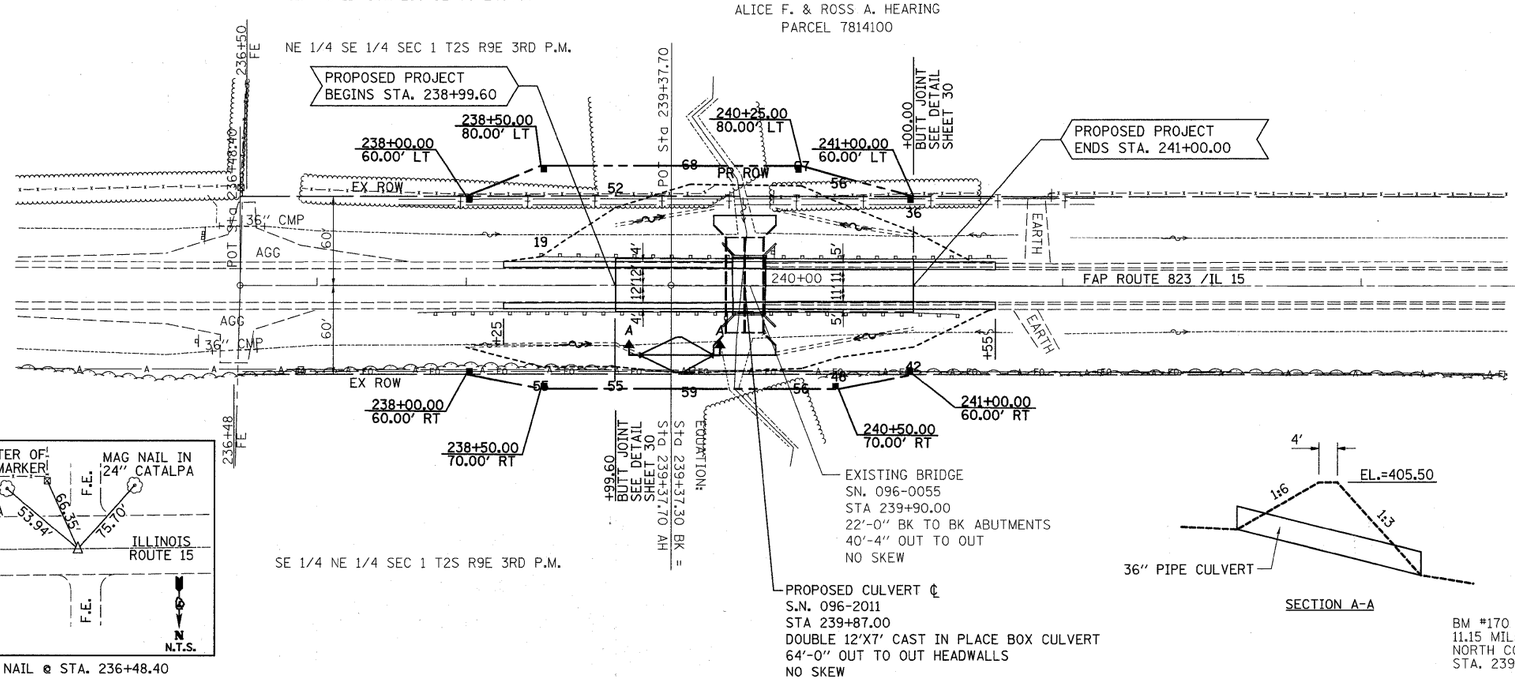

SECTION A-A

BM #170
11.15 MILES EAST OF FAIRFIELD. NGS DISK IN TOP OF EAST END OF NORTH CONCRETE RAIL OF STRUCTURE NO. 096-0055
STA. 239+80, 20′RT, ELEV = 410.16

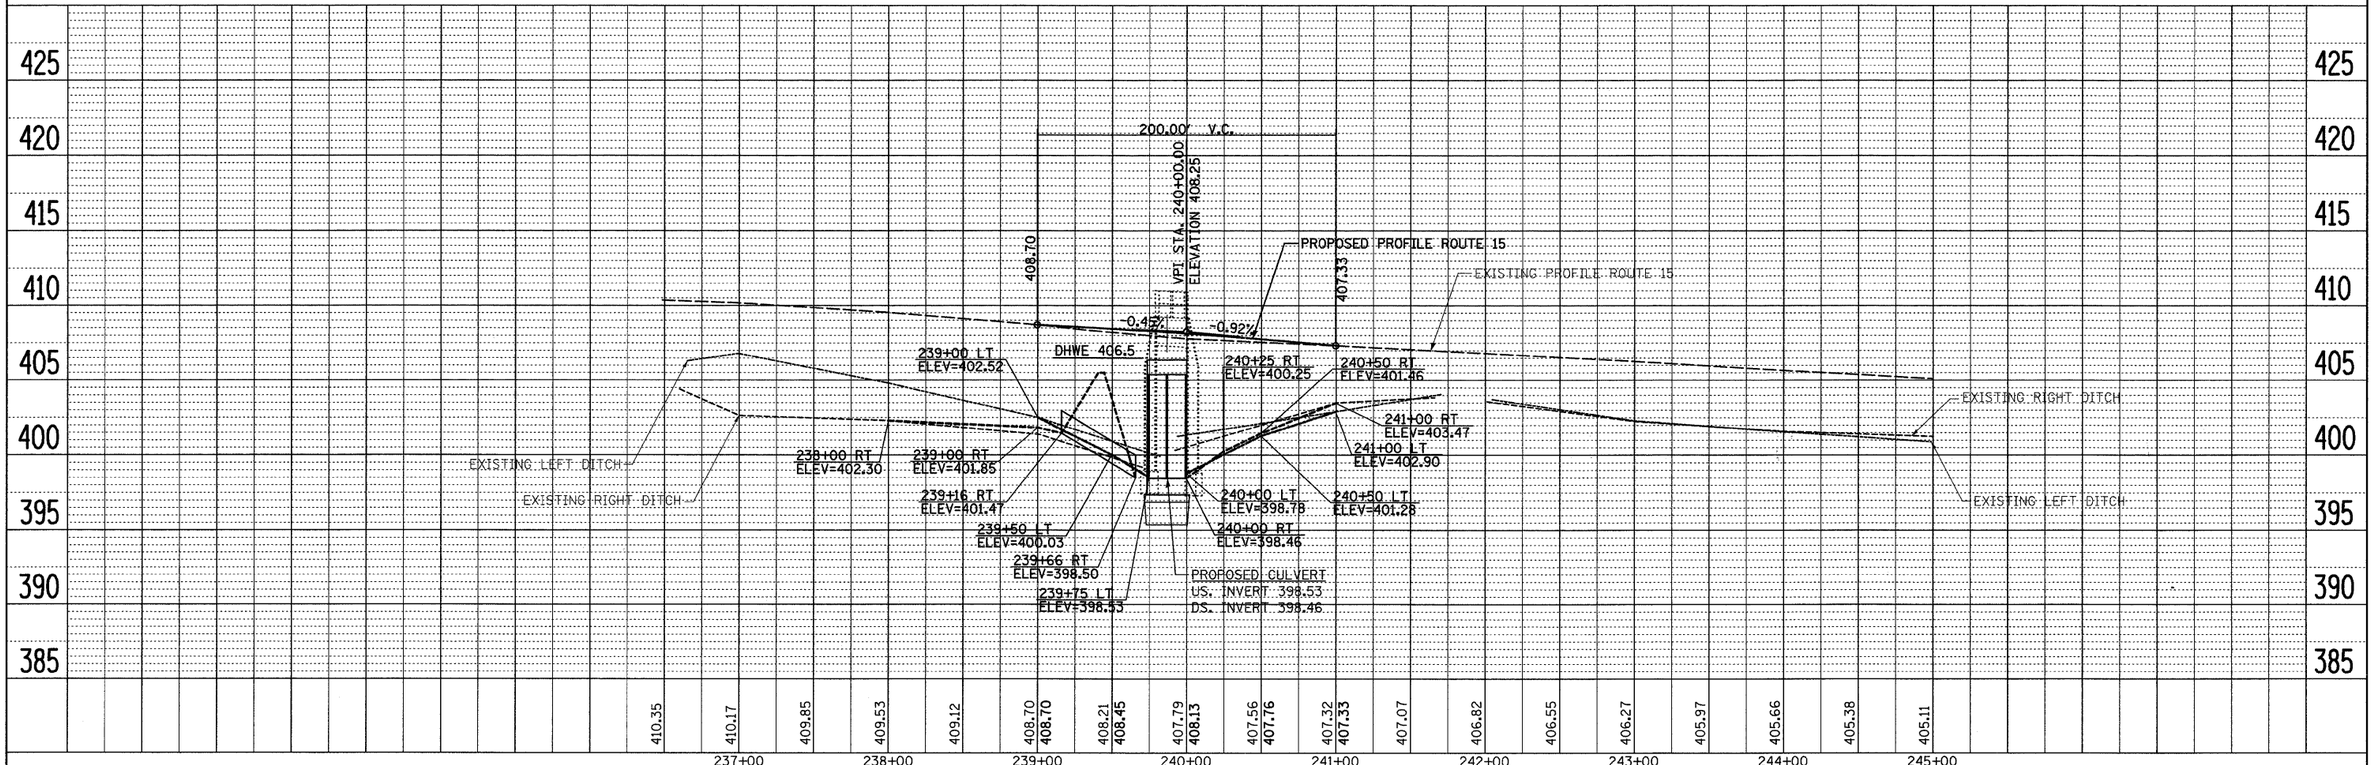

FILE NAME = P:\0340601.84.FIN0960055\Drawings\plan&profiles\0055P&P1.dgn	USER NAME = rcook	DESIGNED -	REVISED -	STATE OF ILLINOIS DEPARTMENT OF TRANSPORTATION	IL RTE 15		
	PLOT SCALE = 50.0000 ′ / IN.	CHECKED -	REVISED -		SCALE:	SHEET NO. 1 OF 1 SHEETS	STA. 236+50.00 TO STA. 245+00.00
	PLOT DATE = 3/26/2009	DATE -	REVISED -				

F.A.P. RTE.	SECTION	COUNTY	TOTAL SHEETS	SHEET NO.
823	(22BY-1,22BY2,22BRB-1	WAYNE	142	15
		CONTRACT NO. 74238		
FED. ROAD DIST. NO.	ILLINOIS	FED. AID PROJECT		