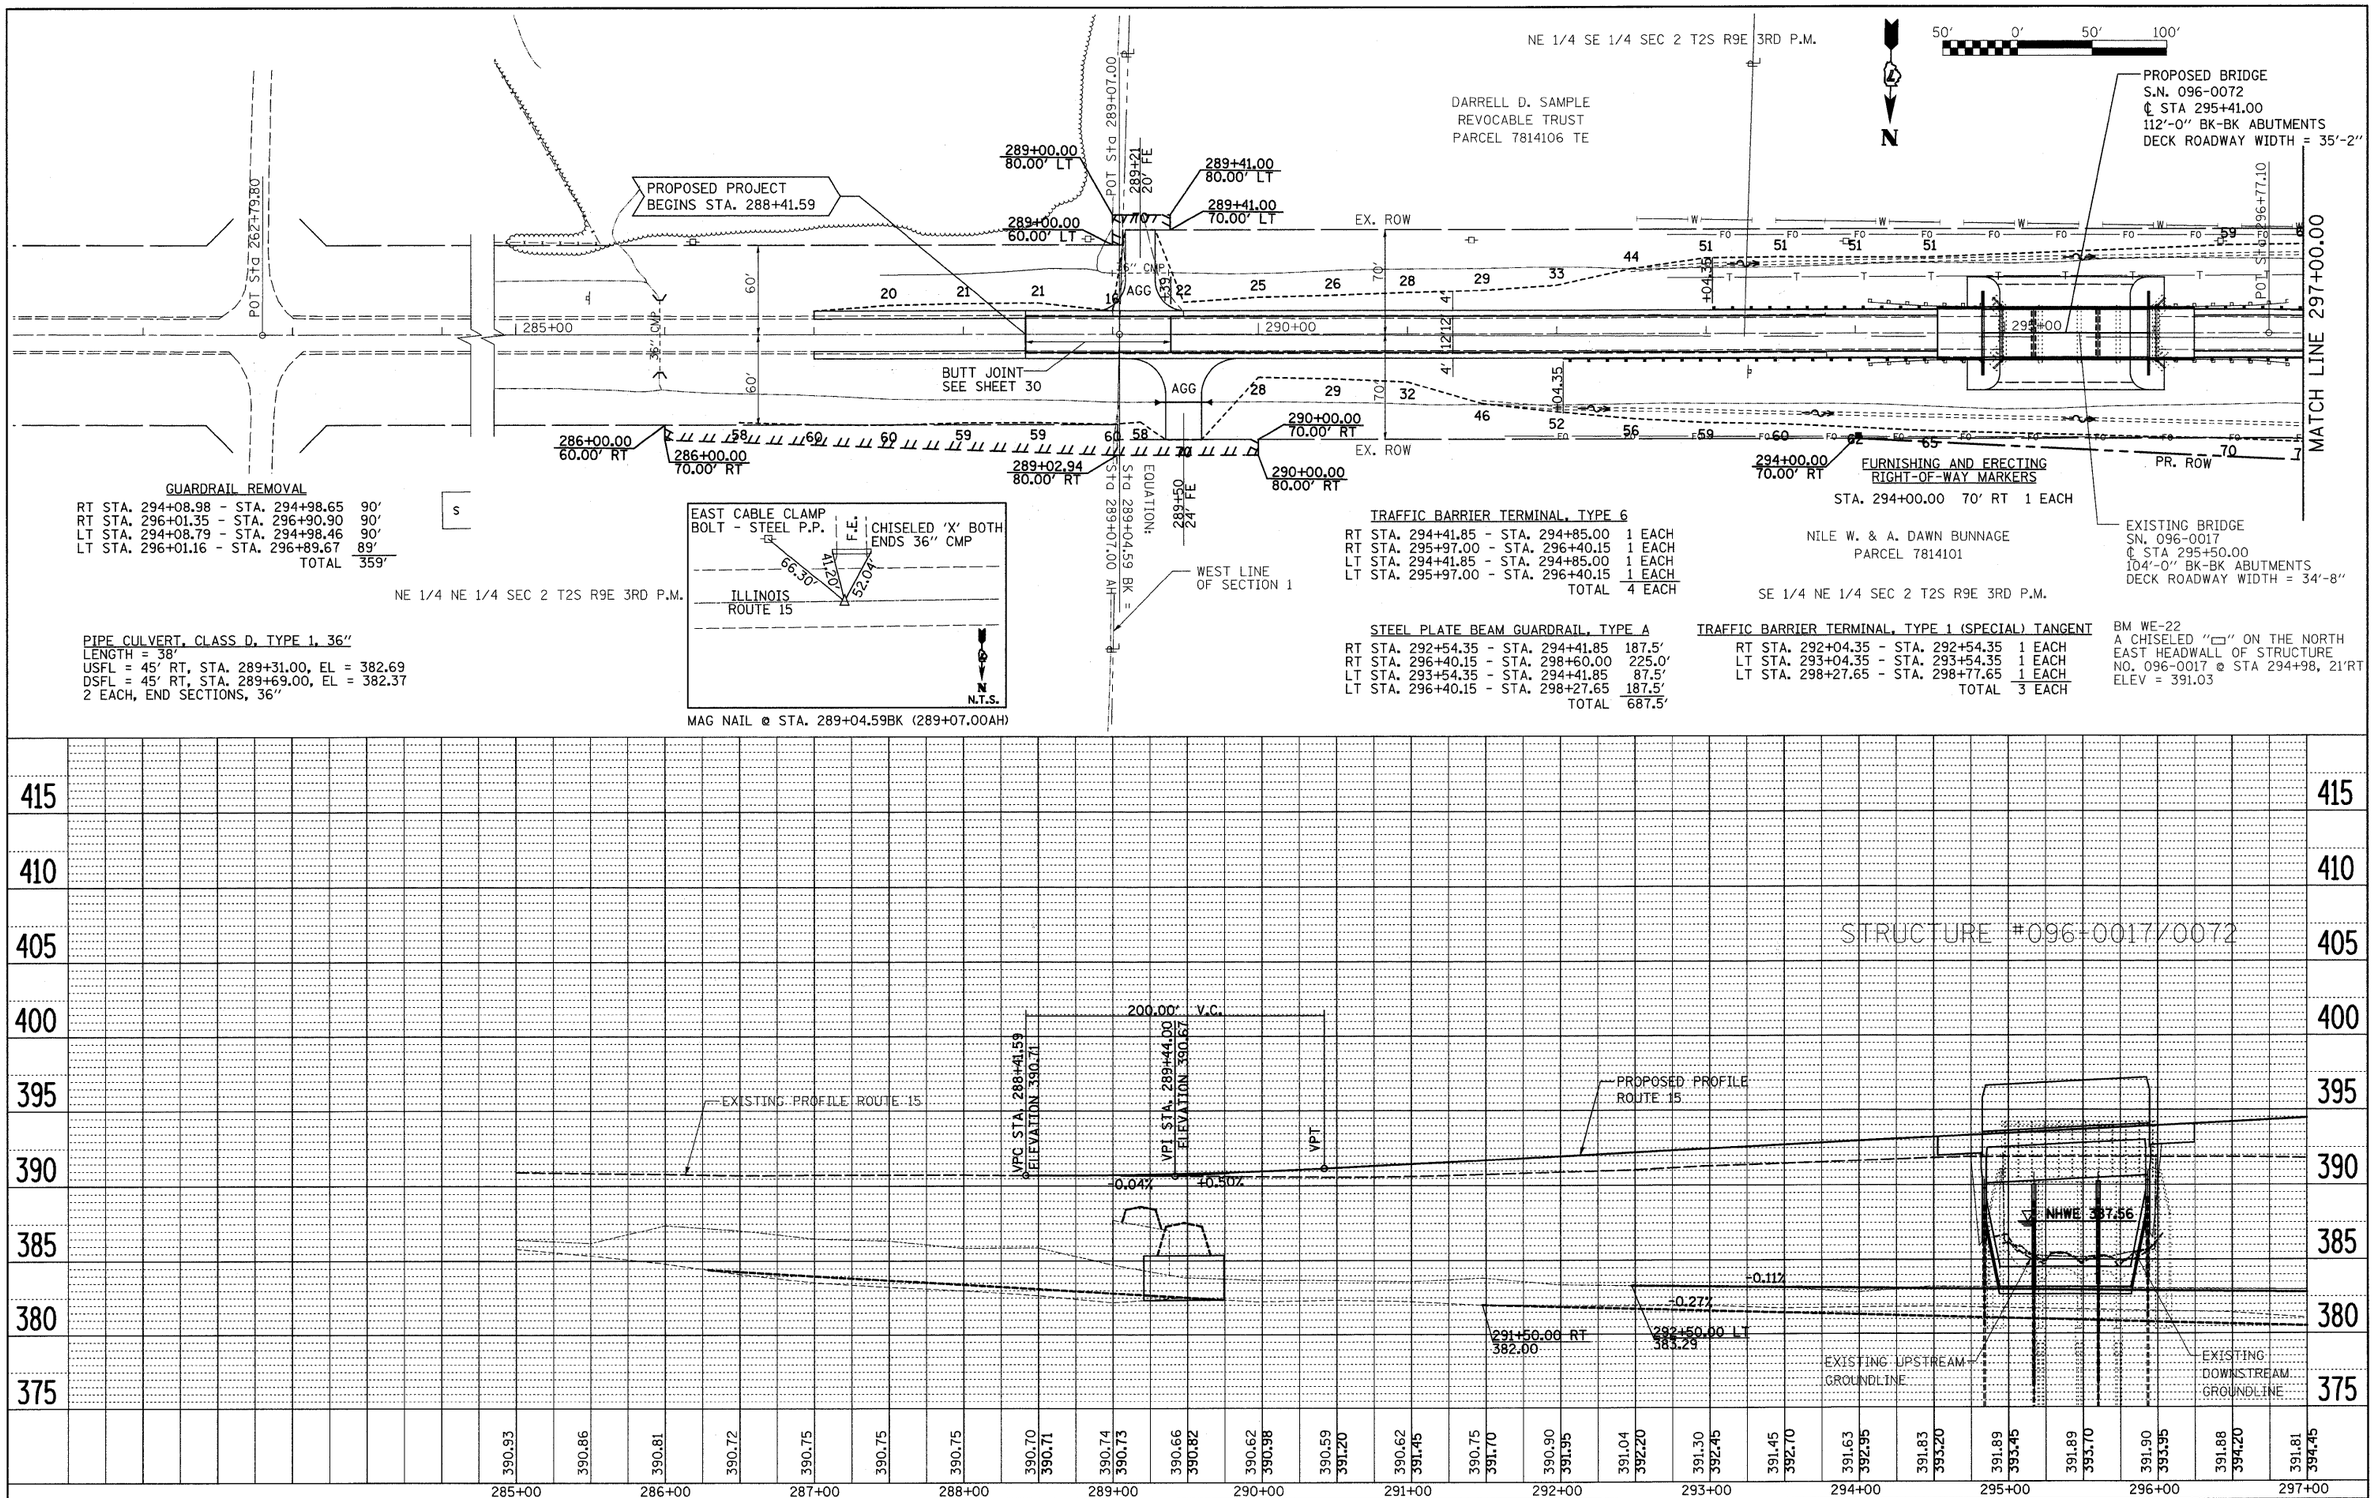

PLAN		
SURVEYED		
PLOTTED		
ALIGNMENT CHECKED		
R/W MARKED		
NOTE BOOK	CADD FILE NAME	
NO.		

BY	DATE

PROFILE	
SURVEYED	
PLOTTED	
GRADES CHECKED	
R/W MARKED	
NOTE BOOK	STRUCTURE NOTAT'NS CH'KD
NO.	

BY	DATE

FILE NAME =	USER NAME = rcook	DESIGNED -	REVISED -
P:\0340601.04.FIN0960055\Drawings\plan&profiles\P&P16&17.dgn		DRAWN -	REVISED -
	PLOT SCALE = 50.0000 ' / IN.	CHECKED -	REVISED -
	PLOT DATE = 3/26/2009	DATE -	REVISED -

STATE OF ILLINOIS
DEPARTMENT OF TRANSPORTATION

IL RTE 15

SCALE: | SHEET NO. 1 OF 2 SHEETS | STA. 277+00.00 TO STA. 292+00.00

F.A.P. RTE.	SECTION	COUNTY	TOTAL SHEETS	SHEET NO.
823	(22BY-1,22BY2,22B7)B-1	WAYNE	142	16
		CONTRACT NO. 74238		
FED. ROAD DIST. NO.	ILLINOIS	FED. AID PROJECT		