NOTE: SOME QUANTITIES CONTAINED HEREIN ARE OUTSIDE THE PROJECT LIMITS

STAGE II TRAFFIC

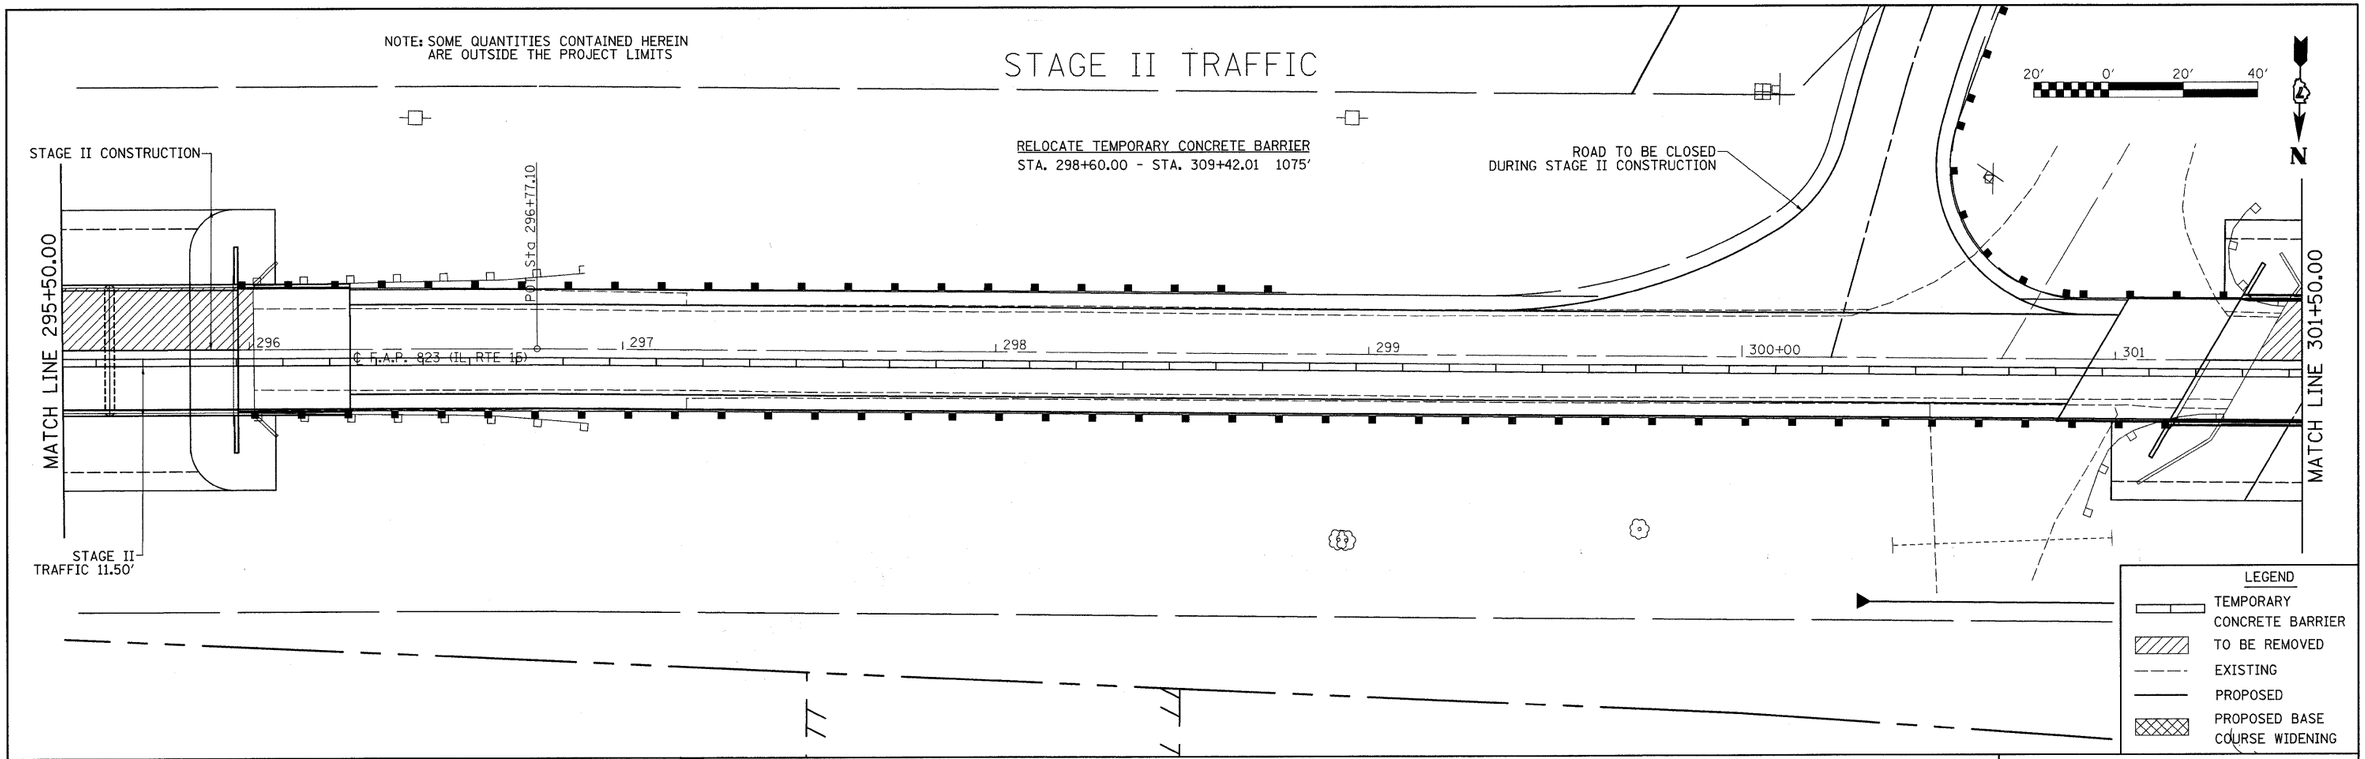

STAGE II TRAFFIC

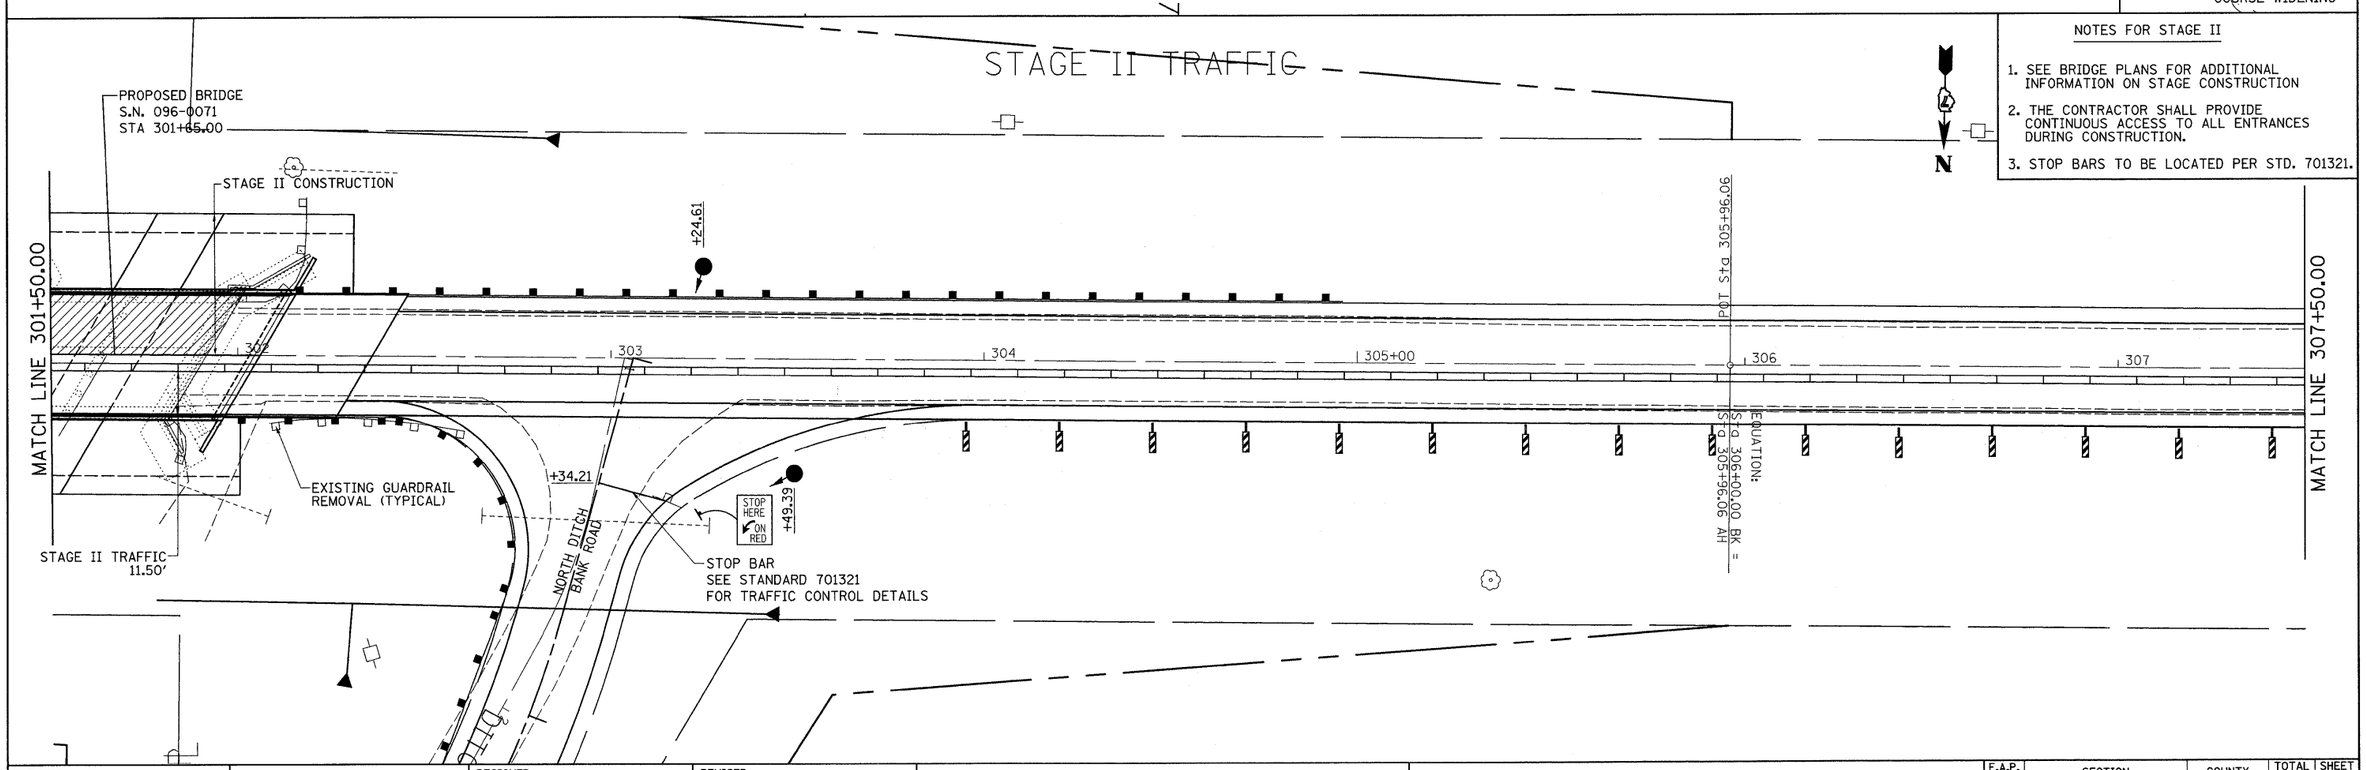

NOTES FOR STAGE II

1. SEE BRIDGE PLANS FOR ADDITIONAL INFORMATION ON STAGE CONSTRUCTION
2. THE CONTRACTOR SHALL PROVIDE CONTINUOUS ACCESS TO ALL ENTRANCES DURING CONSTRUCTION.
3. STOP BARS TO BE LOCATED PER STD. 701321.

FILE NAME = P:\0340601.04.FIN0960055\Drawings\StageConst\stage_plans16&17.dgn	USER NAME = rcook	DESIGNED -	REVISED -
		DRAWN -	REVISED -
	PLOT SCALE = 20.0000 ' / IN.	CHECKED -	REVISED -
	PLOT DATE = 3/26/2009	DATE -	REVISED -

STATE OF ILLINOIS
DEPARTMENT OF TRANSPORTATION

STAGE II CONSTRUCTION
SN 096-0071 & SN 096-0072

SCALE: | SHEET NO. 5 OF 6 SHEETS | STA. | TO STA.

F.A.P. RTE.	SECTION	COUNTY	TOTAL SHEETS	SHEET NO.
823	(22BY-1,22BY2,22BR)B-1	WAYNE	142	25
		CONTRACT NO. 74238		
FED. ROAD DIST. NO.	ILLINOIS	FED. AID PROJECT		