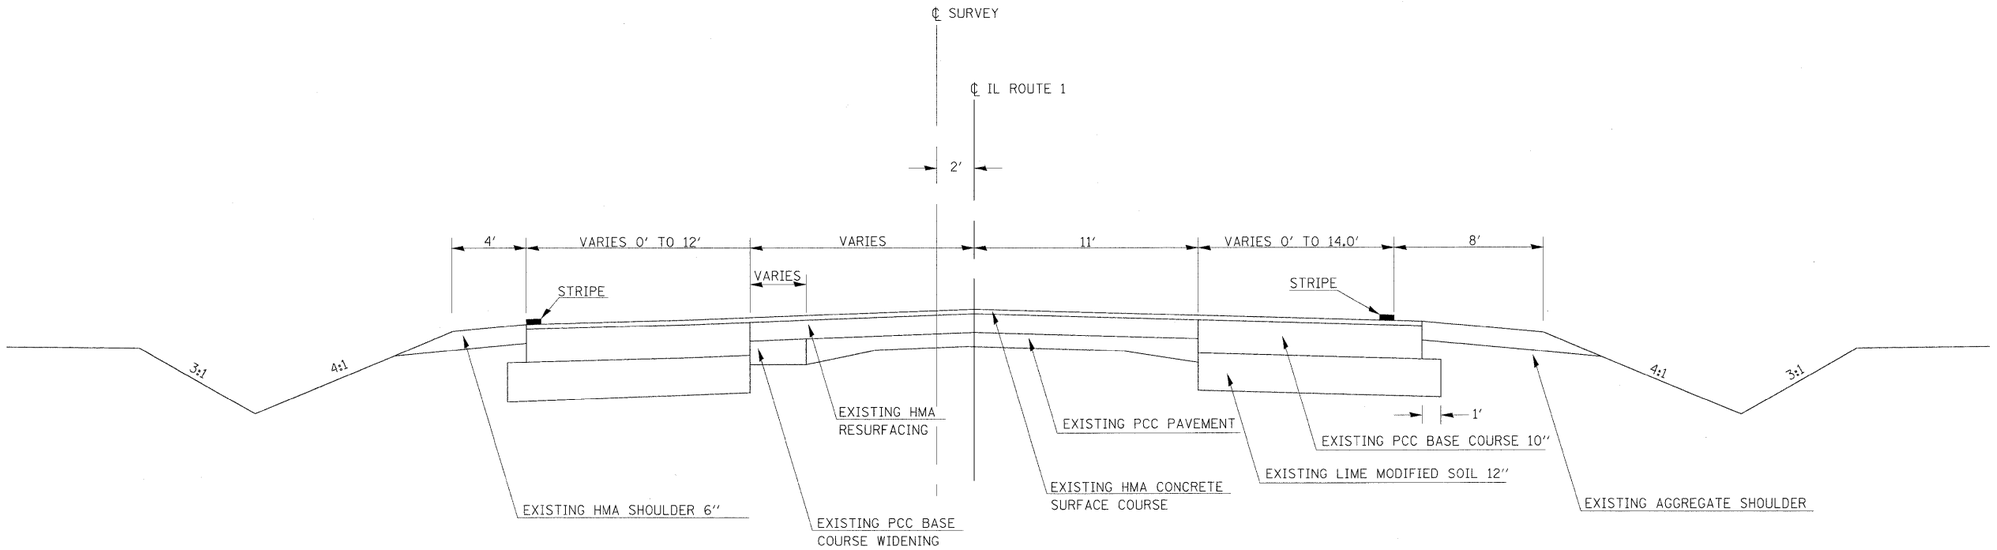

EXISTING TYPICAL SECTION

STA. 240+29.00 TO STA. 249+55.00

BLANK, WESSELINK, COOK & ASSOCIATES ENGINEERS - CONSULTANTS DECATUR, ILLINOIS

FILE NAME = P:\0340702Hutsonville\Drawings\typicals\exist_typicals.dgn	USER NAME = moakley	DESIGNED -	REVISED -	STATE OF ILLINOIS DEPARTMENT OF TRANSPORTATION	IL RTE 1			F.A.P RTE.	SECTION	COUNTY	TOTAL SHEETS / SHEET NO.
		DRAWN -	REVISED -					332	22N	CRAWFORD	22 / 4
	PLOT SCALE = 4.0000 ' / IN.	CHECKED -	REVISED -							CONTRACT NO. 74300	
	PLOT DATE = 12/16/2008	DATE -	REVISED -		SCALE:	SHEET NO. OF SHEETS	STA. TO STA.	FED. ROAD DIST. NO.	ILLINOIS	FED. AID PROJECT	